
W18 x 455

A1046

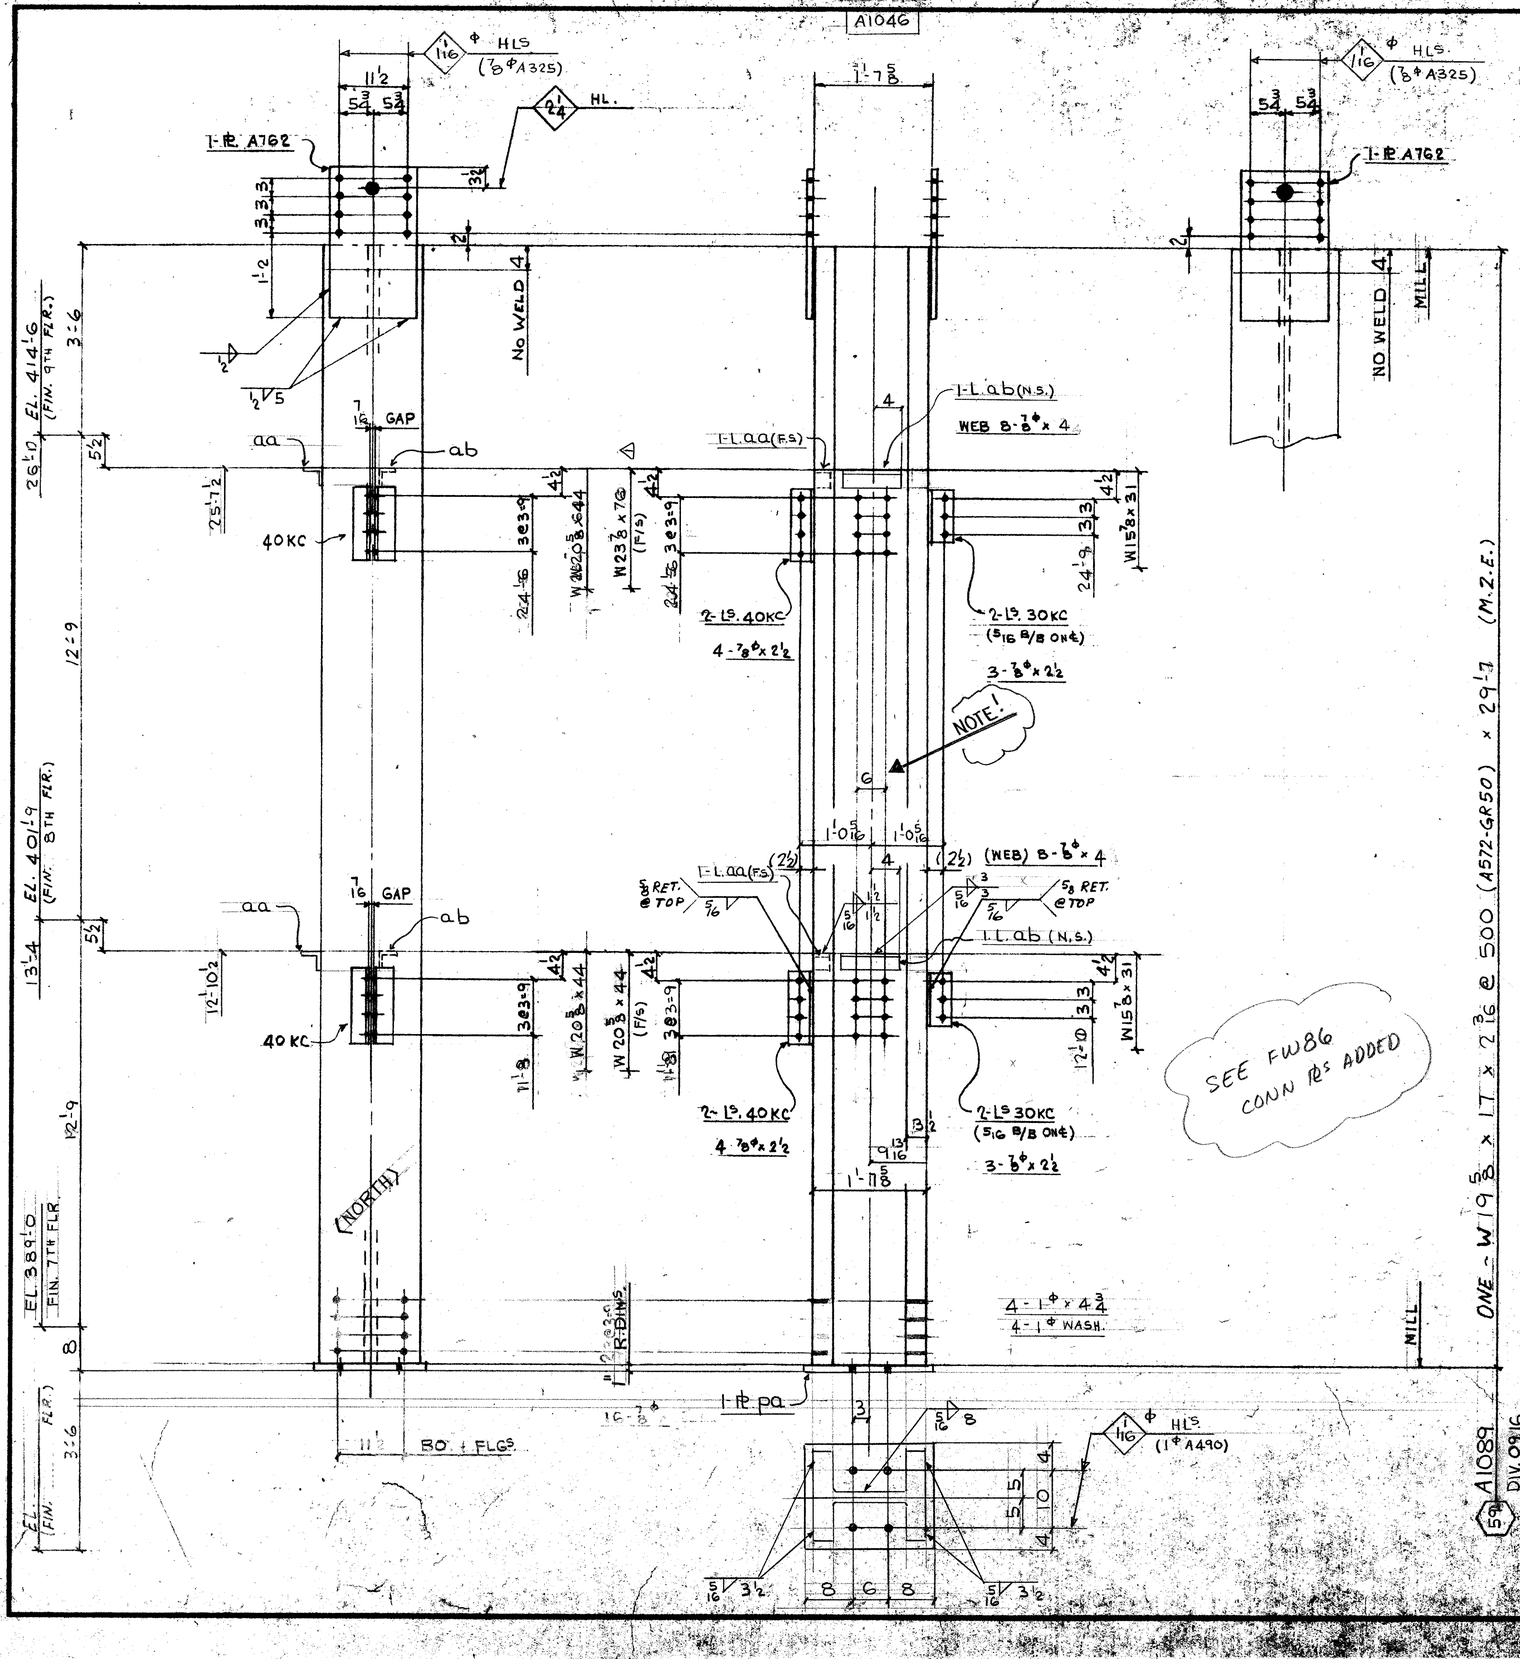

FIELD BOLTS:

14 - 7/8℄ (A325F) x 2 1/2

16 - [x 4

4 - 1℄ (A490F) x 4 3/4

4 - 1℄ (A325) WASH.

DIM'S SHOWN IN BRACKETS ARE BASED ON ACCURATE COL SIZES.

SHOP SCRIBE VISIBLE C/L ON BOTH FLGS & B/S WEB TOP & BOTT.

MAT'L G40.21-44W U/N
E70 SERIES ELECTRODES
REF. DWG.'S E8/9
E117, E117A, 901

BILL OF MATERIAL

LINE	COORD SHIP DIVN.	PIECE MARKS MAIN MAT'L.	PIECE MARKS DETAIL MAT'L.	NO. OF PIECES	MATERIAL DESCRIPTION PL	WIDTH Inch	WIDTH 16th	X PLATE ONLY	THK. In.	THK. 16th	GRADE CODE	DOOR	FINISHED LENGTH Feet	FINISHED LENGTH In.	FINISHED LENGTH 16th	PAGE	LINE	REMARKS
01				F001														
02																		
03			30KC	4	L	4	x	3	x	3/8		44W		0	8	8		
04			40KC	4								L		0	11	8		
05			AA	2	L	3	x	3	x	3/8				0	3	0		PLAIN
06			AB	2								L		0	8	0		L
07			A762	2	PL	14	8	x			0 10	44W		2	1	0		
08			PA	1	L	18	0	x			1 0	L		1	10	0		
09																		
10				1	IF	5/16								11	0	0		
11				1	IF	1/2								4	0	0		
12																		
13																		
14																		
15	0916	A1089		1		W 14 x 500					A572GR50		29	7	0	15/16	M.2.E	
16																		
17																		
26	TOTAL	1		9							TOTAL	47						1-OF-1

01																		
02																		
26	TOTAL										TOTAL							

REV.			
1	DATE MAY 11/85	BY H.S.S.	SPEC. AS NOTED
2	DATE	BY	HOLES 15/16℄ U/N
3	DATE	BY	FINISH NONE

MADE EC DATE MAR 25/85 SQUAD FR
CHK'D BF DATE APR 22/85

PROJECT: 7 WORLD TRADE CENTER
DETAIL: COLUMN (59) (5TH TIER)

May 12/85

FRANKEL STEEL LIMITED
220 ATTWELL DRIVE, UNIT 1, REXDALE, ONTARIO M9W 5R2

CONTRACT 84-152 DWG.NO. 1089