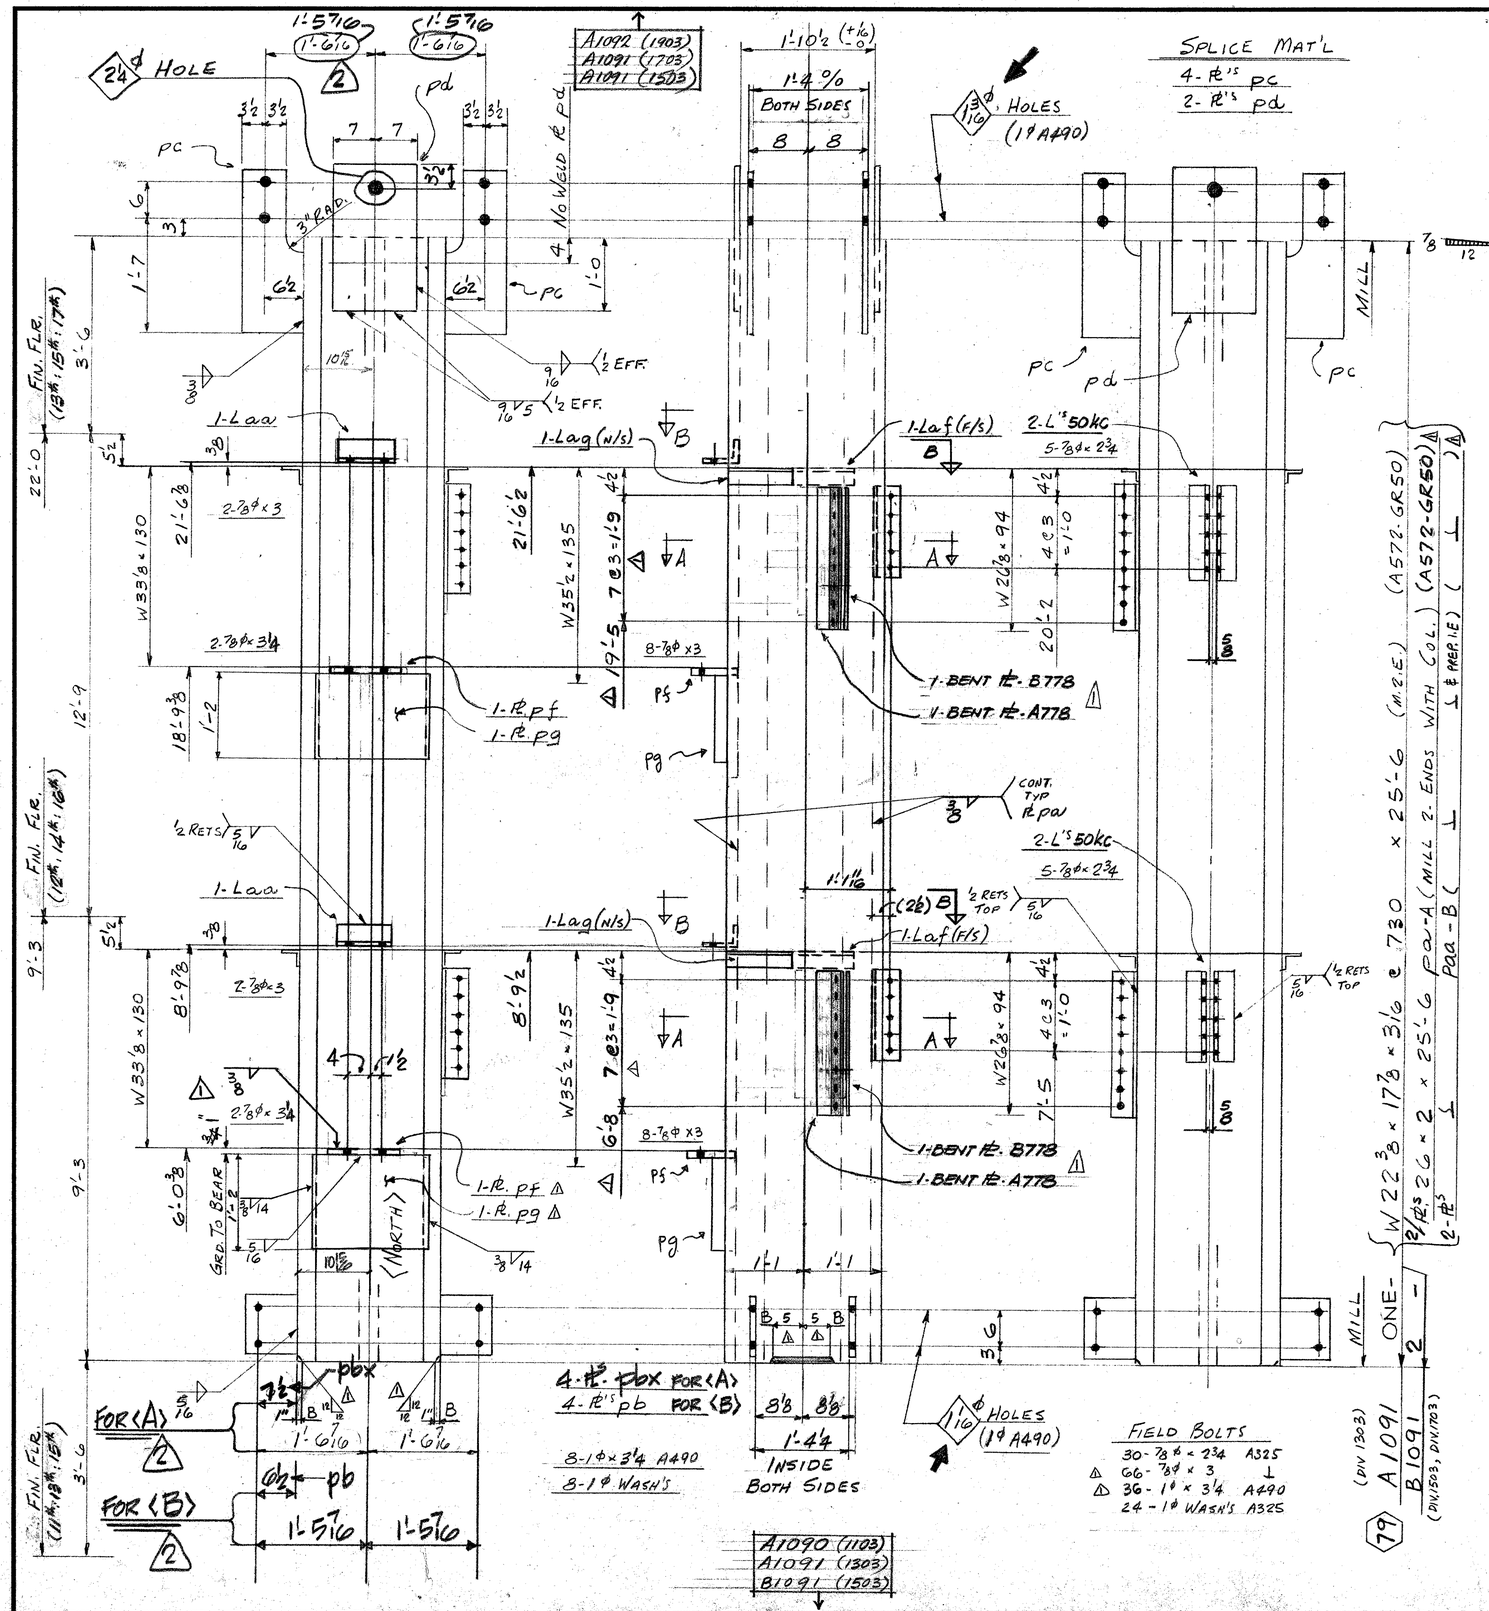


BILL OF MATERIAL

LINE	COORDTE	COMMX SHIP DIVN.	PIECE MARKS MAIN MAT'L.	PIECE MARKS DETAIL MAT'L.	NO. OF PIECES	MATERIAL DESCRIPTION WIDTH PL	WIDTH Inch	WIDTH 16th	X PLATE ONLY	THK. In.	THK. 16th	GRADE CODE	DSDR	FINISHED LENGTH Feet	FINISHED LENGTH In.	FINISHED LENGTH 16th	PAGE	LINE	REMARKS
01				Foo3															
02			PAA	2 API	2	6	0		X	2	0	A572GR50		25	6	0	18	5	M.2.E (PREP I.E)
03		2	PA	2 PI	2	6	0		X	2	0	A572GR50		25	6	0	18	5	M.2.E
04			PB	8 PL	8	9	0		X	0	8	44W		0	10	0			
05			PC	12	1	0	0		X	1	0			2	3	0			
06			PD	6	1	4	0		X	0	10			2	0	0			
07			PE	6	8	4			X	1	0			1	0	0			
08			PG	6	1	4	0		X	2	0			1	6	14			GRD. TO BEAR
09		2	PBX	4	9	0			X	0	8			0	10	0			
10			AA	6	L 6	×	4	×	3/8					0	9	0			
11			AF	6	L 3	×	3	×	3/8					1	4	0			
12			AG	6	L 3	×	3	×	3/8					0	11	0			
13			50KC	12	L 4	×	3	×	3/8					1	2	8			
14																			
15				1	IF	5/16								105	0	0			
16				1	IF	3/8								330	0	0			
17				1	IF	9/16								12	0	0			
18			A778	6 PI	8	8	×			0	6	44W		2	0	8			BENT
19			B778	6 PI	8	0	×			0	6	↓		2	0	8			⊥
20																			
21	1303	A1091		1 W	14	×	730					A572GR50		25	6	0	17	12	M.2.E.
22	1503	B1091		1			⊥							25	6	0	1	1	M.2.E
23	1703	B1091		1			⊥							25	6	0	1	1	M.2.E.
24																			
25																			
26			TOTAL	100					TOTAL					584			1	OF	1

01																			
02																			
26			TOTAL						TOTAL										

TO APPL & SPLICE

R	1 DATE MAY 10 85	BY HSS	SPEC.	AS NOTED	**FRANKEL STEEL LIMITED**
E	2 DATE MAY 23 85	BY GP	HOLES	15/16 ϕ U/N	220 ATTWELL DRIVE, UNIT 1, REXDALE, ONTARIO M9W 5B2
V	3 DATE	BY	FINISH	NONE	

MADE 27	DATE	SQUAD	PROJECT:	CONTRACT	DWG.No.
HNM	APR. 11/85		7 WORLD TRADE CENTER		
CHK'D 28 G.P.	DATE APR 19/85	F.R.	DETAIL: COL. 79 7TH, 8TH & 9TH TIER	84-152	1091