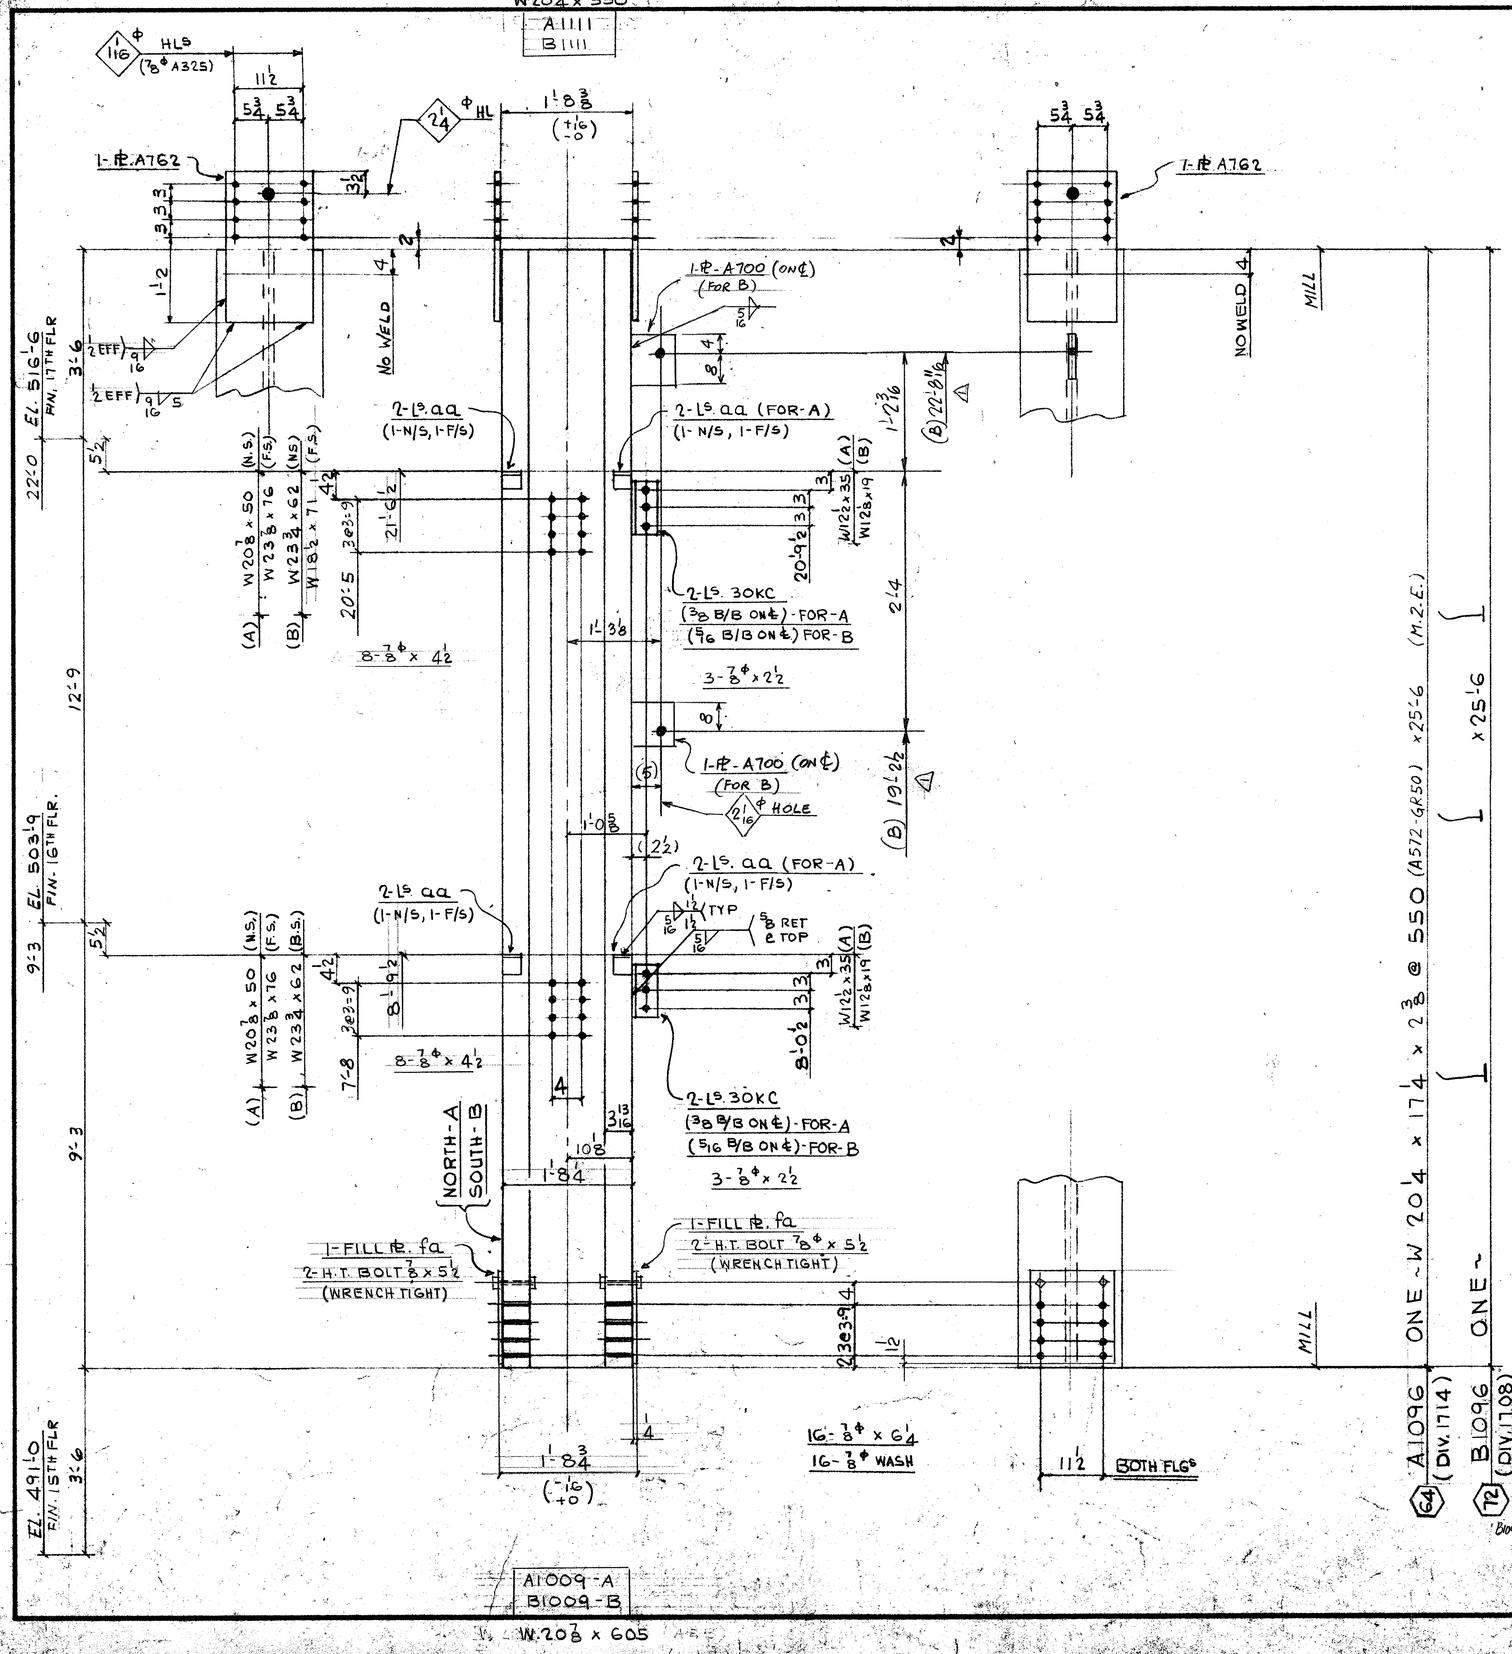


FIELD BOLTS:

12 - 7/8φ (A325F) x 2 1/2

32 - ⊥ x 4 1/2

32 - ⊥ x 6 1/4

32 - 7/8φ (A325) WASH

DIM'S SHOWN IN BRACKETS ARE BASED ON ACCURATE COL SIZES.

SHOP SCRIBE VISIBLE C/L ON BOTH FLGS & B/S WEB TOP & BOTT.

MAT'L G40.21-44W U/N

E70 SERIES ELECTRODES

REF. DWG. E16/17, E117, E117A

901

BILL OF MATERIAL

LINE	COSD TE	COMMX SHIP DIVN.	PIECE MARKS MAIN MAT'L.	PIECE MARKS DETAIL MAT'L.	NO. OF PIECES	MATERIAL DESCRIPTION PL	WIDTH Inch	WIDTH 16th	X PLATE ONLY	THK. In.	THK. 16th	GRADE CODE	DOOR	FINISHED LENGTH Feet	FINISHED LENGTH In.	FINISHED LENGTH 16th	PAGE	LINE	REMARKS
01				F002															
02																			
03				30KC	8	L	4		3 x 3/8			44W		0	8	8			
04				AA	12	L	3		2 x 5/16			1		0	3	0			(PLAIN)
05																			
06				A762	4	PL	14	8	X		0	10	44W		2	1	0		
07				FA	4	L	14	8	X		0	4	⊥		1	4	0		
08		X		A700	2	PL	9	0	X		1	0	⊥		1	0	0		(FOR B)
09																			
10					8	H.T BOLT 7/8φ x 5 1/2						325							
11																			
12																			
13					1	⊥	IF 5/16								9	0	0		
14					1	⊥	IF 9/16								8	0	0		
15																			
16																			
17																			
18			1714 A1096		1	W14 x 550						A572GR50		25	6	0	16	13	M.2.E
19			1708 B1096		1	⊥						⊥		25	6	0	⊥	⊥	⊥
20																			
21																			
22																			
23																			
24																			
25																			
26			TOTAL		44							TOTAL		71					1-OF-1

01																			
02																			
26			TOTAL									TOTAL							

R	Δ DATE JULY 17/85	BY WG	SPEC. AS NOTED	FRANKEL STEEL LIMITED	
E	2 DATE	BY	HOLES 15/16φ U/N		
V.	3 DATE	BY	FINISH NONE	220 ATTWELL DRIVE, UNIT 1, REXDALE, ONTARIO M9W 6R2	
MADE 27	EC	DATE APR 85	SQUAD FR	PROJECT: 7 WORLD TRADE CENTER	CONTRACT 84-152
CHK'D. 28	ES	DATE 24-5-85		DETAIL: COLUMNS (64) & (72) (9TH TIER)	DWG.No. 1096

July 4/85 P.
May 30/85