
W20 7/8 x 605

A1113

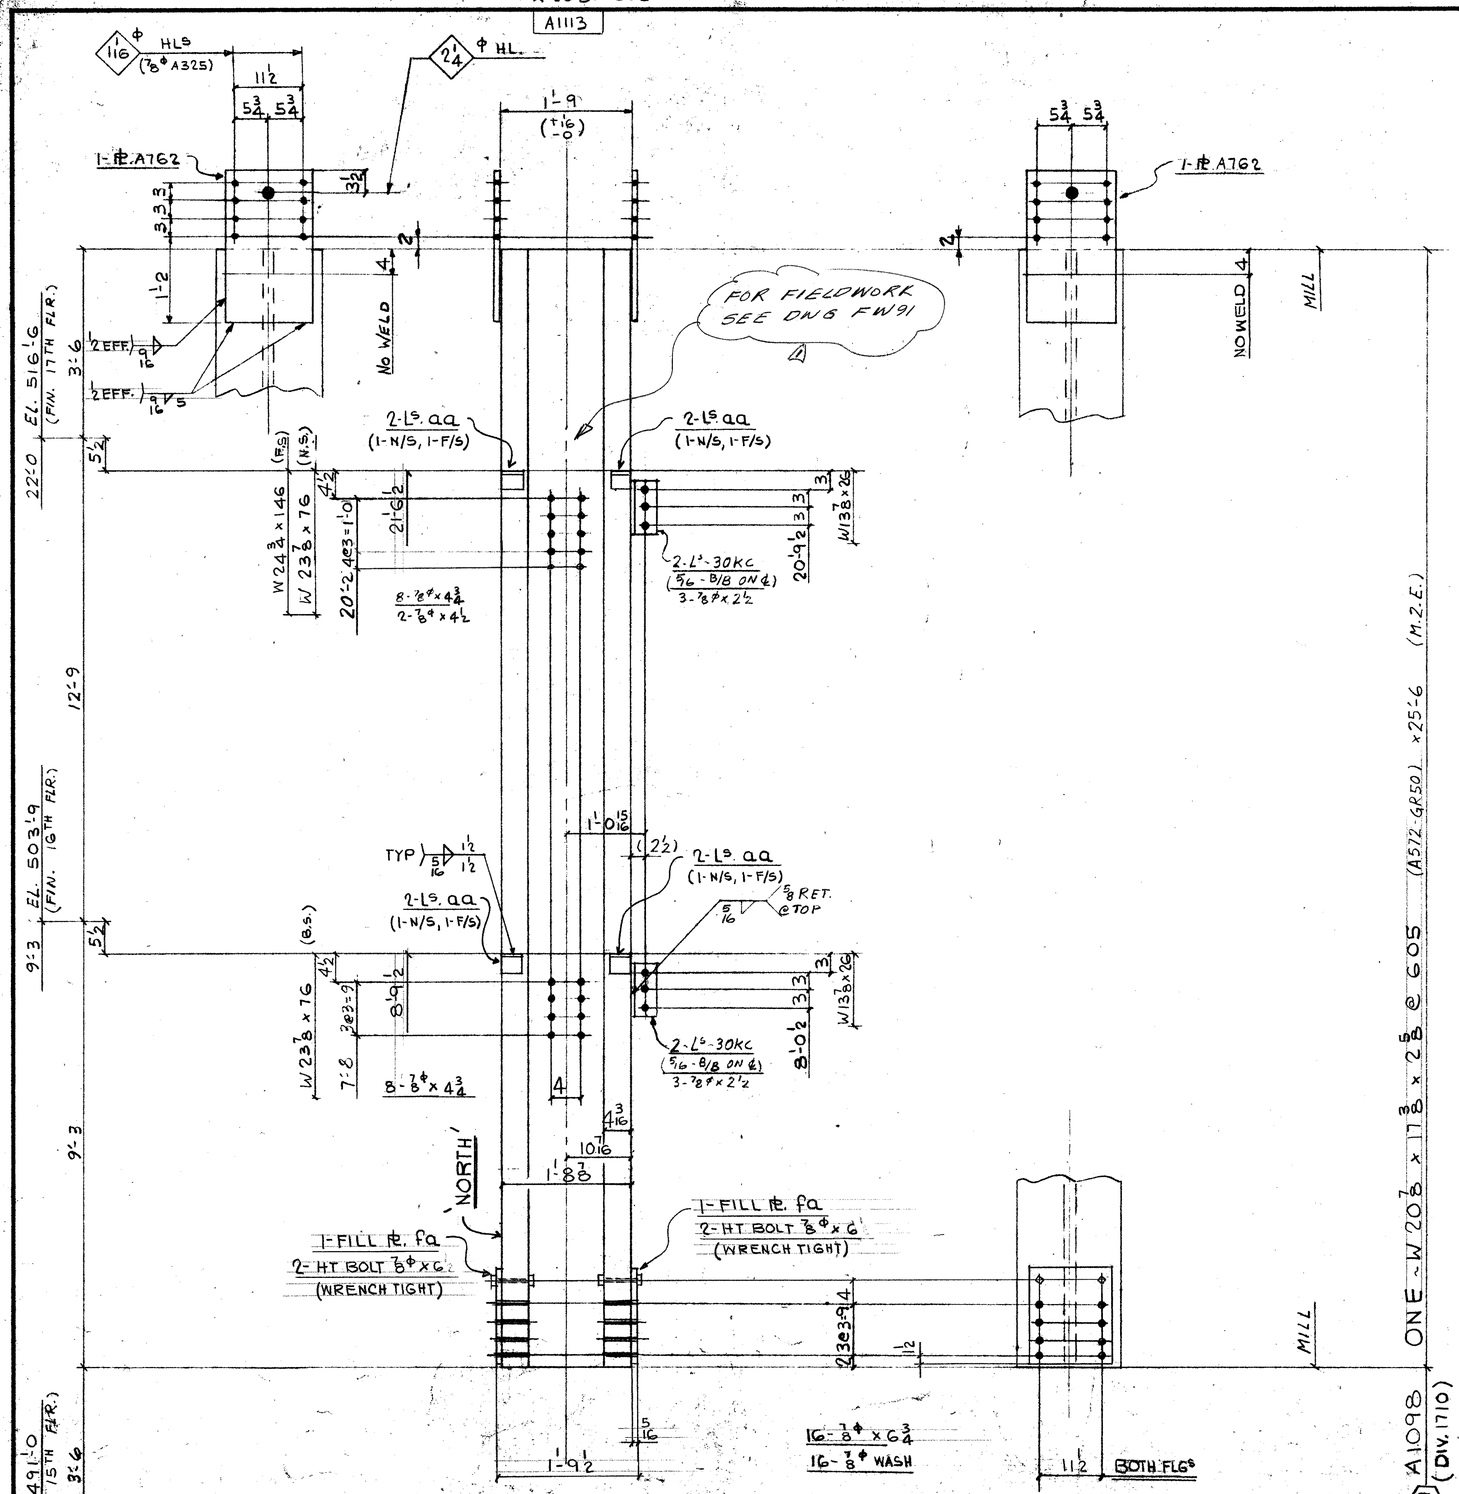

A1012

W21 5/8 x 665

FIELD BOLTS:

6 - 7/8ϕ (A325F) x 2 1/2
16 - { x 4 3/4
16 - { x 6 3/4
16 - 7/8ϕ (A325) WASH
2 - 7/8ϕ (A325F) x 4 1/2

DIM'S SHOWN IN BRACKETS ARE BASED ON ACCURATE COL SIZES.

SHOP SCRIBE VISIBLE C/L ON BOTH FLGS & B/S WEB TOP & BOTT.

MAT'L G40.21-44W U/N
E70 SERIES ELECTRODES
REF. DWG. E16/17, E117, E117A
901

BILL OF MATERIAL

LINE	GOOSDE	COMMX SHIP DIVN.	PIECE MARKS MAIN MAT'L.	PIECE MARKS DETAIL MAT'L.	NO. OF PIECES	MATERIAL DESCRIPTION PL	WIDTH Inch	WIDTH 16th	X PLATE ONLY	THK In.	THK 16th	GRADE CODE	DOOR	FINISHED LENGTH Feet	FINISHED LENGTH In.	FINISHED LENGTH 16th	PAGE	LINE	REMARKS
01				FDO!															
02																			
03				30KC	4	L	4	x	3	x	3/8			44W		9	8	00	
04				AA	8	L	3	x	3	x	3/8			1		9	3	00	PLAIN
05																			
06				A762	2	PL	14	8	X				010	44W		2	1	00	
07				FA	2	1	14	8	X				005	1		1	4	00	
08																			
09																			
10																			
11					1	IF	5/16									4	0	00	
12					1	IF	9/16									4	0	00	
13																			
14																			
15																			
16																			
17			1710A1098		1	W	14	x	605			A572GR50		25	6	0	16	9	M.2.E.
18																			
19																			
20																			
21																			
22																			
23																			
24																			
25																			
26			TOTAL		20				TOTAL					36					1-OF-1

LINE	GOOSDE	COMMX SHIP DIVN.	PIECE MARKS MAIN MAT'L.	PIECE MARKS DETAIL MAT'L.	NO. OF PIECES	MATERIAL DESCRIPTION PL	WIDTH Inch	WIDTH 16th	X PLATE ONLY	THK In.	THK 16th	GRADE CODE	DOOR	FINISHED LENGTH Feet	FINISHED LENGTH In.	FINISHED LENGTH 16th	PAGE	LINE	REMARKS
01																			
02																			
26			TOTAL						TOTAL										

F.W. NOTE

R 1	DATE AUG. 13/85	BY GM	SPEC. AS NOTED	FRANKEL STEEL LIMITED	
E 2	DATE	BY	HOLES 15/16ϕ 4/N	220 ATTWELL DRIVE, UNIT 1, REXDALE, ONTARIO M9W 5B2	
V. 3	DATE	BY	FINISH NONE		
MADE 27. EC	DATE APR '85	SQUAD FR	PROJECT: 7 WORLD TRADE CENTER	CONTRACT 84-152	DWG.No. 1098
CHK'D 28. ES	DATE 27-5-85		DETAIL: COLUMN (61) (9TH TIER)		

May 30/85