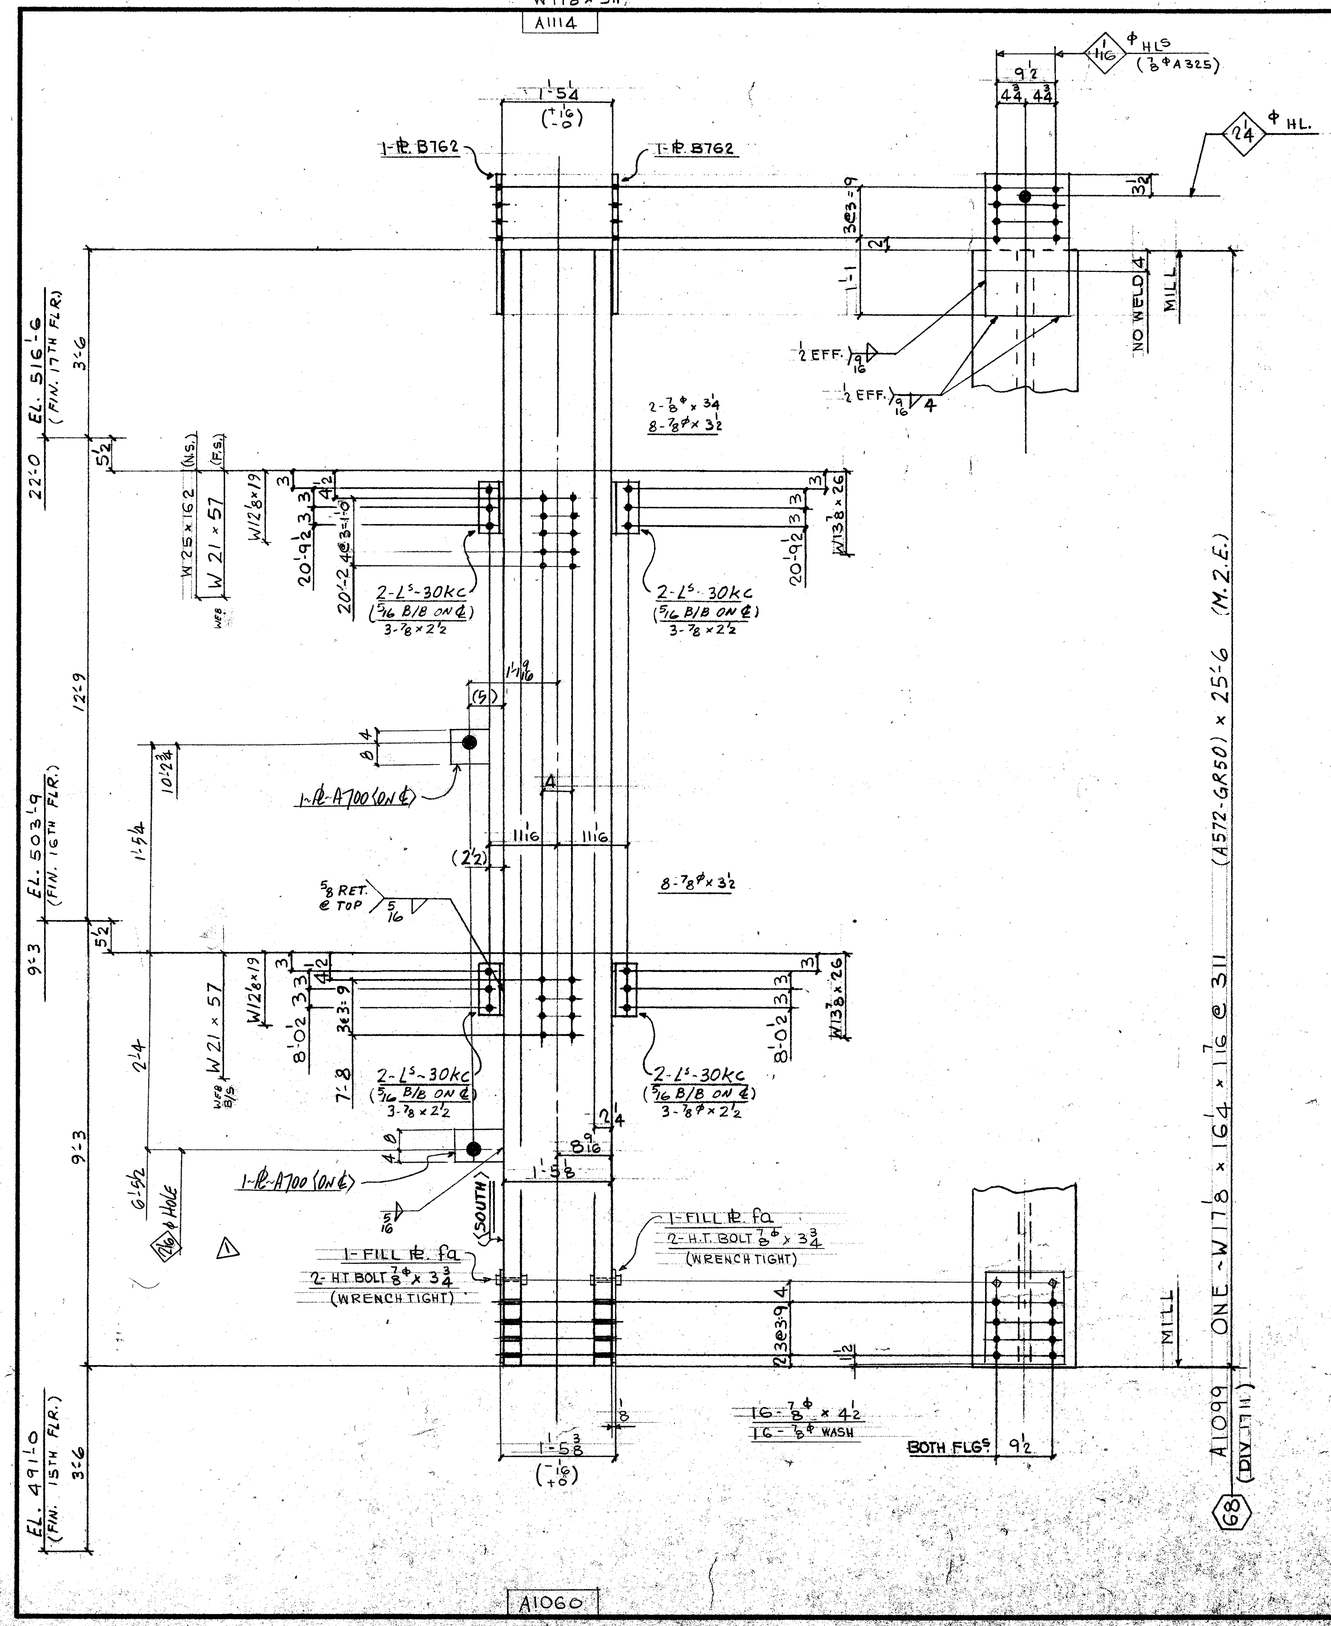


FIELD BOLTS:

12 - ⅞ϕ (A325F) x 2½
16 - ⊥ x 3½
16 - ⊥ x 4½
16 - ⅞ϕ (A325) WASH.
2 - ⅞ϕ (A325F) x 3¼

DIM'S SHOWN IN BRACKETS ARE BASED ON ACCURATE COL SIZES.

SHOP SCRIBE VISIBLE C/L ON BOTH FLGS & B/S WEB TOP & BOTT.

MAT'L G40·21-44W U/N
E70 SERIES ELECTRODES
REF. DWG. E16/17
E117, E117A, 901

BILL OF MATERIAL

LINE	CCOSDTE	COMMX SHIP DIVN.	PIECE MARKS MAIN MAT'L.	PIECE MARKS DETAIL MAT'L.	NO. OF PIECES	MATERIAL DESCRIPTION PL	WIDTH Inch	WIDTH 16th	X PLATE ONLY	THK. In.	THK. 16th	GRADE CODE	DSOR	FINISHED LENGTH Feet	FINISHED LENGTH In.	FINISHED LENGTH 16th	PAGE	LINE	REMARKS
01					F001														
02																			
03				30KC	8	L	4	3	3/8			44W		0	8	8			
04																			
05																			
06				B762	2	PL	12	8	x			44W		2	0	0			
07				FA	2	⊥	12	8	x			⊥		1	4	0			
08	X			A700	2	PL	9	0	x			44W		1	0	0			
09																			
10																			
11					1	IF	5/16								7	0	0		
12					1	IF	9/16								4	0	0		
13																			
14																			
15		1711	A1099		1		W14	x	311			A572GR50		25	6	0	17	9	M.2.E.
16																			
17																			
26			TOTAL		18									TOTAL		40			1-OF-1

01																			
02																			
26			TOTAL											TOTAL					

△1 A700 ADDED

REV.	△1 DATE July 19/85 BY GG	SPEC. AS NOTED	FRANKEL STEEL LIMITED		
	2 DATE BY	HOLES 18/16ϕ U/N	220 ATTWELL DRIVE, UNIT 1, REXDALE, ONTARIO M9W 5B2		
	3 DATE BY	FINISH NONE			
MADE 27 EC	DATE March 25	SQUAD FR	PROJECT: 7 WORLD TRADE CENTER	CONTRACT	DWG.No.
CHK'D. 28 ES	DATE 27-3-85		DETAIL: CDL. GRID NO. 68 (9TH TIER)	84-152	1099

July 24/85 R
July 30/85