
W21 5/8 x 665

A1116

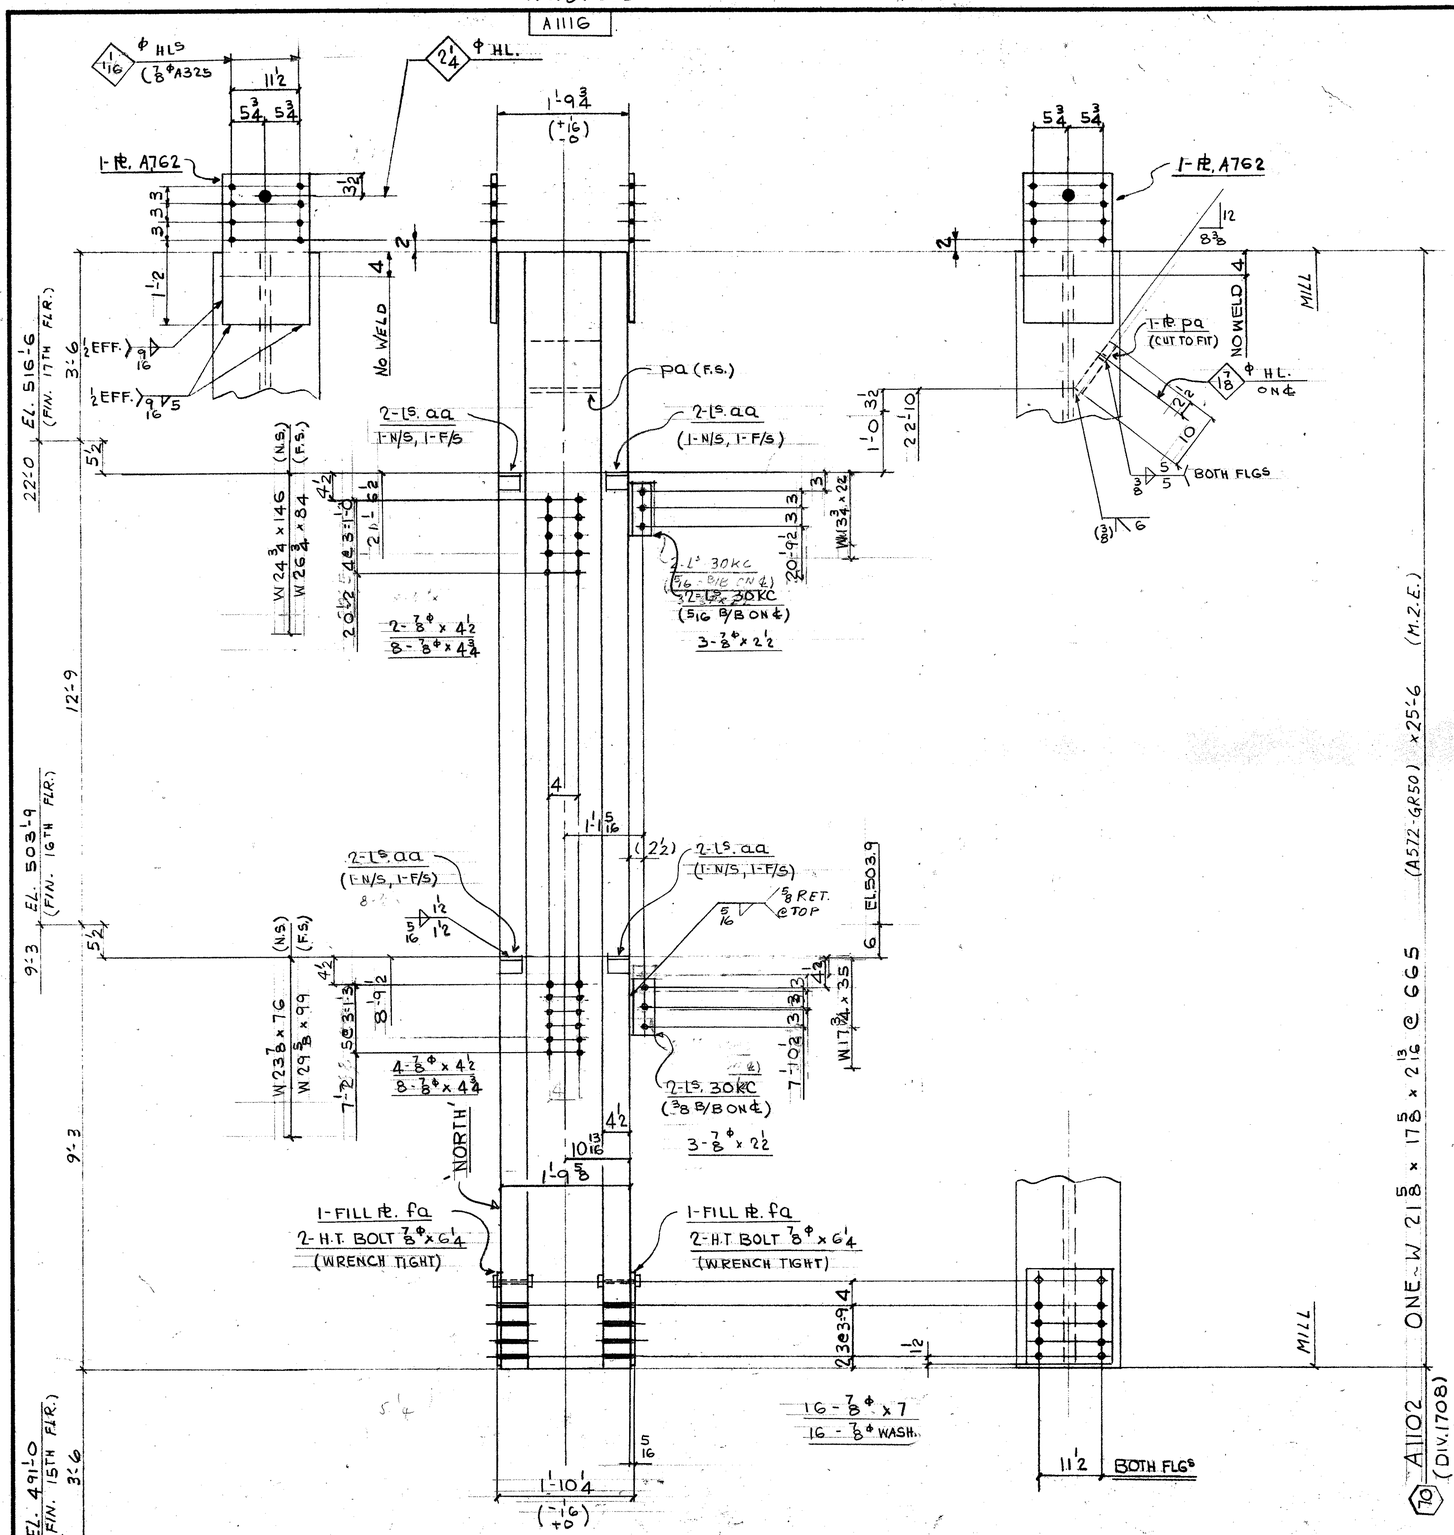

A1080

W22 3/8 x 730

FIELD BOLTS

6 - 7/8 ϕ (A325F) x 2 1/2
6 - x 4 1/2
16 - x 4 3/4
16 - x 7
16 - 7/8 ϕ (A325) WASH.

DIM'S SHOWN IN BRACKETS ARE BASED ON ACCURATE COL SIZES.

SHOP SCRIBE VISIBLE C/L ON BOTH FLGS & B/S WEB TOP & BOTT.

MAT'L G40.21-44W U/N
E70 SERIES ELECTRODES
REF. DWG. E16/17, E117, E117A
901

BILL OF MATERIAL

LINE	CODE	COMMX SHIP DIVN.	PIECE MARKS MAIN MAT'L.	PIECE MARKS DETAIL MAT'L.	NO. OF PIECES	MATERIAL DESCRIPTION PL.	WIDTH Inch	WIDTH 16th	X PLATE ONLY: THK. In.	THK. 16th	GRADE CODE	DOOR	FINISHED LENGTH Feet	FINISHED LENGTH In.	FINISHED LENGTH 16th	PAGE	LINE	REMARKS
01					F001													
02																		
03				30KC	4	L	4	x 3 x	3/8		44W		0	8	8			
04				AA	8	L	3	x 3 x	3/8		1		0	3	0			PLAIN
05																		
06				A762	2	PL	14	8 x		010	44W		2	1	0			
07				FA	2	+	14	8 x		05	L		1	4	0			
08				PA	1	L	100	x		112	L		1	0	8			CUT TO FIT
09					4	HT BOLT 7/8 x 6 1/4					325							
10																		
11																		
12					1	IF	5/16							5	0			
13					1	IF	9/16							4	0			
14					1	IF	3/8							3	0			
15																		
16																		
17	1708	A1102			1	W 14 x 665					A572GR50		25	6	0	16	4	M.2.E.
18																		
19																		
20																		
21																		
22																		
23																		
24																		
25																		
26			TOTAL		26				TOTAL		41							1-OF-1

01																		
02																		
26			TOTAL						TOTAL									

May 30/85

REV.					
1	DATE	BY	SPEC. AS NOTED	FRANKEL STEEL LIMITED	
2	DATE	BY	HOLES 15/16 ϕ U/N	220 ATTWELL DRIVE, UNIT 1, REXDALE, ONTARIO M9W 5B2	
3	DATE	BY	FINISH NONE		
MADE 27	EC	DATE APR'85	SQUAD FR	PROJECT: 1 WORLD TRADE CENTER	CONTRACT 84-152
CHK'D 28	ES	DATE 27-5-85		DETAIL: COLUMN 70 (9TH TIER)	DWG.No. 1102