
W19 x 455

A1117

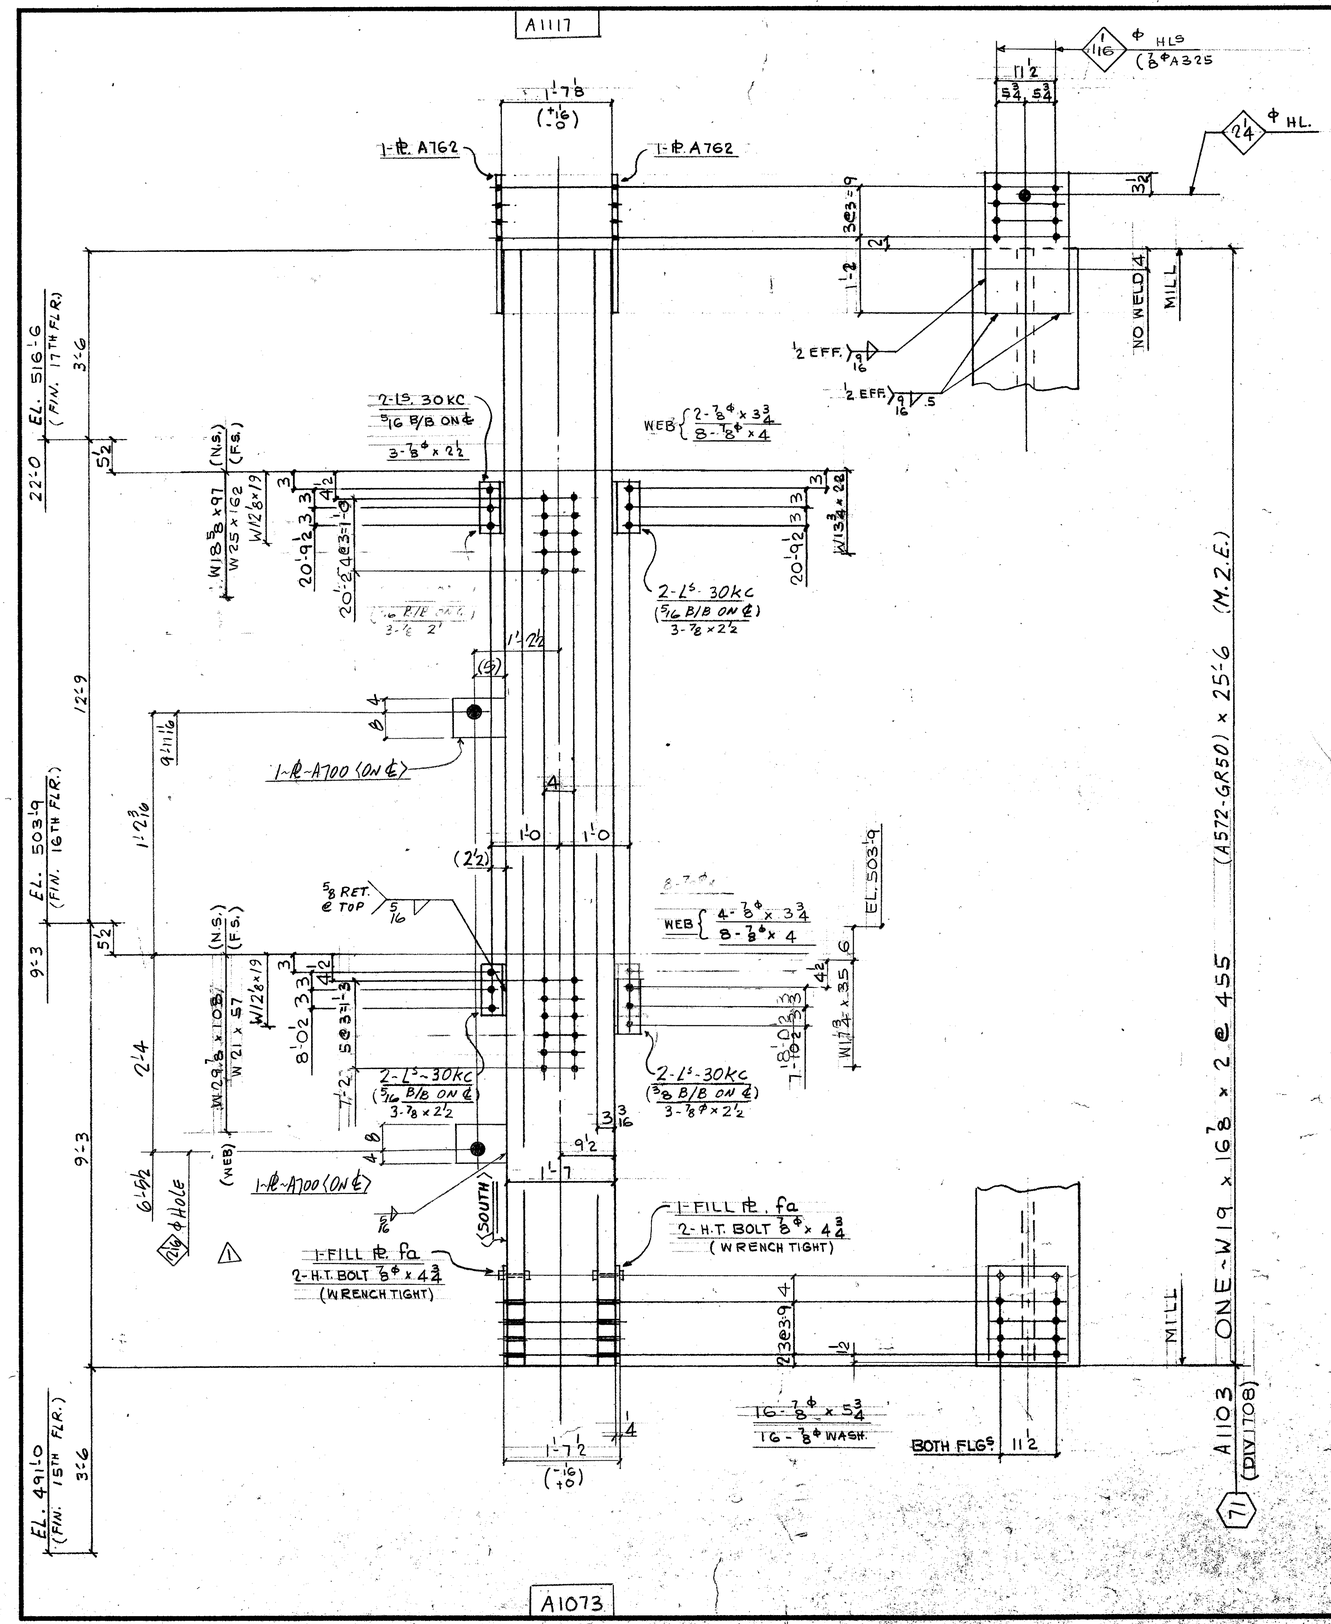

A1073

W19 5/8 x 500

FIELD BOLTS:

12 - 7/8Φ (A325F) x 2 1/2
6 - x 3 3/4
16 - x 4
16 - x 5 3/4
16 - 7/8Φ (A325) WASH.

DIM'S SHOWN IN BRACKETS ARE BASED ON ACCURATE COL SIZES.

SHOP SCRIBE VISIBLE C/L ON BOTH FLGS & B/S WEB TOP & BOTT.

MAT'L G40.21-44W U/N
E70 SERIES ELECTRODES
REF. DWG. E16/17
E117, E117A, 901

BILL OF MATERIAL

LINE	CODE	COMMX SHIP DIVN.	PIECE MARKS MAIN MAT'L.	PIECE MARKS DETAIL MAT'L.	NO. OF PIECES	MATERIAL DESCRIPTION PL	WIDTH Inch	WIDTH 16th	X PLATE ONLY	THK. In.	THK. 16th	GRADE CODE	DOOR	FINISHED LENGTH Feet	FINISHED LENGTH In.	FINISHED LENGTH 16th	PAGE	LINE	REMARKS
01					F001														
02																			
03				30KC.	8	44	×	3	3/8			44W		0	8	8			
04																			
05																			
06				A762	2	PL	14	8	×			44W		2	1	0			
07				FA	2	L	14	8	×					1	4	0			
08	X			A700	2	PL	9	0	8	×		44W		1	0	0			
09					4	H.T. BOLT 7/8 x 4 3/4						325							
10																			
11					1	IF. 5/16								3	0	0			
12					1	IF. 9/16								4	0	0			
13																			
14																			
15	1108	A1103			1	W14 x 455						A572GR50		25	6	0	16	M.E.E.	
16																			
17																			
26			TOTAL		27									TOTAL		36			1-OF-1

01																			
02																			
26			TOTAL											TOTAL					

July 24/85 R
May 30/85 R

M2 A700 ADDED

REV.	DATE	BY	
1	DATE July 19/85	BY GG	SPEC. AS NOTED
2	DATE	BY	HOLES 15/16Φ U/N
3	DATE	BY	FINISH NONE

FRANKEL STEEL LIMITED
220 ATTWELL DRIVE, UNIT 1, REXDALE, ONTARIO M9W 5B2

MADE		DATE	SQUAD	PROJECT: 7 WORLD TRADE CENTER	CONTRACT	DWG. No.
27	EC	APR 85	FR			
CHK'D. 28	ES	DATE 28-5-85		DETAIL: COL. GRID NO. 71 (9TH TIER)	84-152	1103