

W22 3/8 x 730

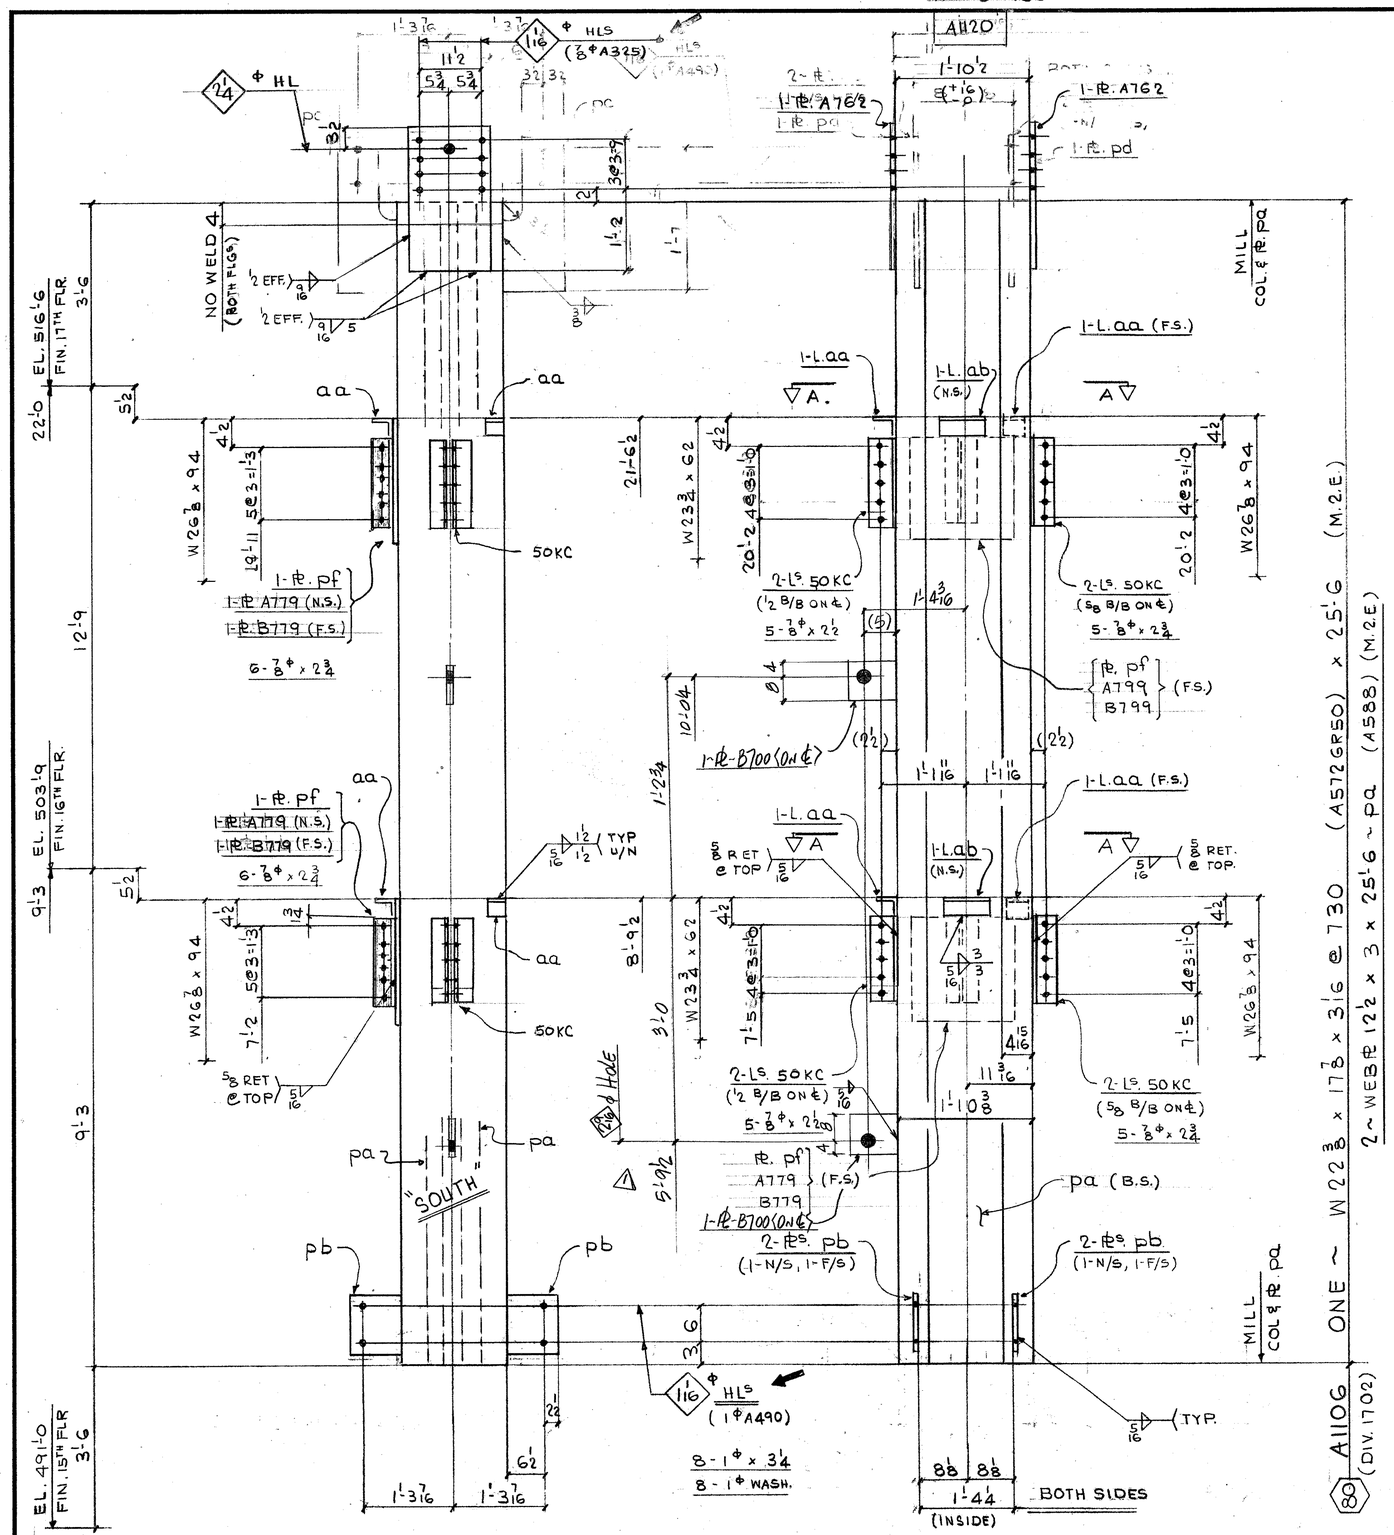

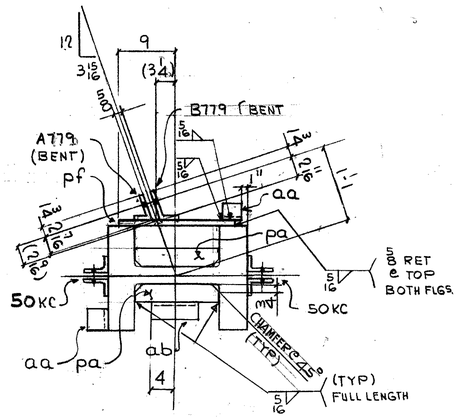

SECT. A-A

FIELD BOLTS:

10 - 7/8Φ (A325F) x 2 1/2
22 - ⊥ x 2 3/4
8 - 1Φ (A490F) x 3 1/4
8 - 1Φ (A325) WASH.

DIM'S SHOWN IN BRACKETS ARE BASED ON ACCURATE COL SIZES.

SHOP SCRIBE VISIBLE C/L ON BOTH FLGS & B/S WEB TOP & BOTT.

MAT'L. G40.21-44W
E70 SERIES ELECTRODES
REF. DWGS E16/17
E117, E117A, 901, 9134

BILL OF MATERIAL

LINE	CODE	COMMX SHIP DIVN.	PIECE MARKS MAIN MAT'L.	PIECE MARKS DETAIL MAT'L.	NO. OF PIECES	MATERIAL DESCRIPTION WIDTH Inch	16th	X PLATE ONLY THK. In.	16th	GRADE CODE	DOOR	FINISHED LENGTH Feet	In.	16th	PAGE	LINE	REMARKS
01				F001													
02																	
03			PA		2	PL 12	8	X	3	0	1588		25	6	0	17	25 M.2.E.
04			PB		4	PL 9	0	X	0	8	44W		0	10	0		
05			A762		2	PL 10	0	X	0	10			2	1	0		
06					14				0	10			2	0	0		
07			PF		2	PL 18	0	X	1	0			2	0	0		
08			A779		2	PL 7	4	X	0	6			1	9	8		BENT
09			B779		2	PL 7	8	X	0	6	—		1	6	8		⊥
10		X	B700		2	PL 9	0	X	1	0	44W		1	0	0		
11																	
12																	
13			50KC		8	L 4	x	3	x	3/8	44W		1	2	8		
14			AA		4	⊥ 3	x	3	x	3/8	⊥		0	3	0		PLAIN
15			AB		2	⊥					⊥		0	8	0		⊥
16																	
17					1	PL 5/16							12	8	0		
18					1	PL 9/16							4	0	0		
19																	
20																	
21																	
22																	
23			1702 A1106		1	W 14 x 730					A572GR50		25	6	0	17	12 M.2.E.
24																	
25																	
26			TOTAL		34					TOTAL		190					(1 OF 1)

01																		
02																		
26			TOTAL							TOTAL								

P' B700 ADDED

R E V.		DATE	BY	
1		July 20/85	BY GG	
2		DATE	BY	
3		DATE	BY	

SPEC. AS NOTED
HOLES 15/16 Φ U/N
FINISH NONE

FRANKEL STEEL LIMITED
220 ATTWELL DRIVE, UNIT 1, REXDALE, ONTARIO M9W 5B2

MADE		DATE	SQUAD
27	EC	APR '85	FR
CHK'D. 28	ES	DATE 29.5.85	

PROJECT: 7 WORLD TRADE CENTER
DETAIL: COLUMN (80) (9TH TIER)
CONTRACT 84-152
DWG.No. 1106

A1087

W22 3/8 x 730