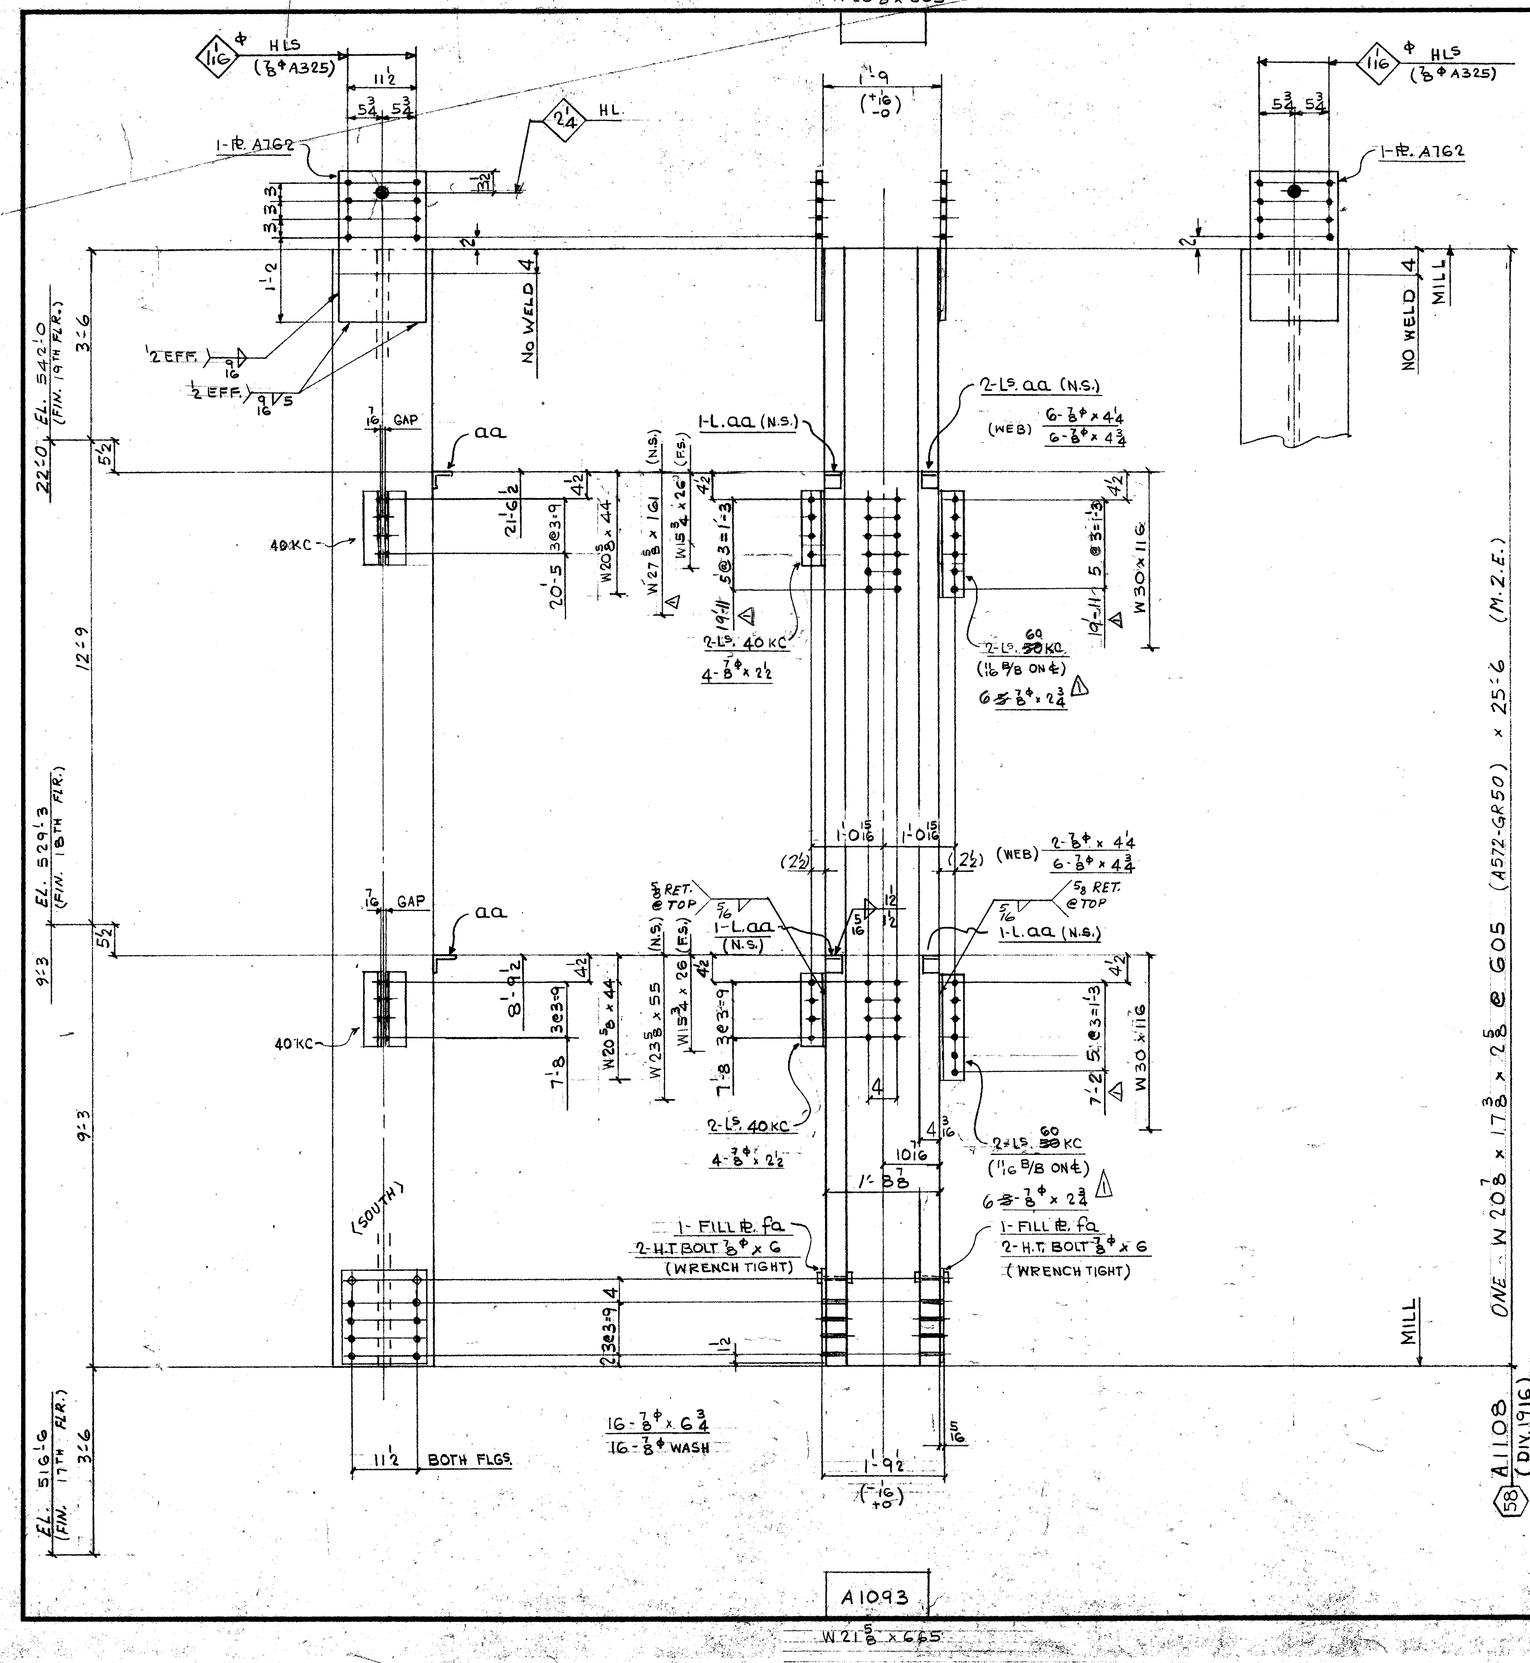


FIELD BOLTS:

8 - 7/8 Φ (A325F) x 2 1/2
12 - x 2 3/4
8 - x 4 4
12 - x 4 3/4
16 - x 6 3/4
16 - 7/8 Φ (A325) WASH.

DIM'S SHOWN IN [BRACKETS] ARE BASED ON ACCURATE COL SIZES.

SHOP SCRIBE VISIBLE C/L ON BOTH FLGS & B/S WEB TOP & BOTT.

MAT'L G40.21-44W U/N
E70 SERIES ELECTRODES
REF. DWG.S E18/19
E117,901

BILL OF MATERIAL

LINE	COST CODE	COMMX SHIP DIVN.	PIECE MARKS MAIN MAT'L.	PIECE MARKS DETAIL MAT'L.	NO OF PIECES	MATERIAL DESCRIPTION PL	WIDTH Inch	WIDTH 16th	X PLATE ONLY	THK In.	THK 16th	GRADE CODE	DSDR	FINISHED LENGTH Feet	FINISHED LENGTH In.	FINISHED LENGTH 16th	PAGE	LINE	REMARKS
01				F001															
02																			
03				40KC	4	L	4		x 3 x 3/8			44W		9	11	8			
04				60KC	4							⊥		1	5	8			
05				AA	4	L	3		x 3 x 3/8			⊥		0	3	0			PLAIN
06																			
07				A762	2	PI	14	8	x		010	44W		2	1	0			
08				FA	2	⊥	14	8	x		005	⊥		1	4	0			
09																			
10					4	H.T. BOLT 7/8 x 6						325							
11																			
12					1	I.F. 5/16									11	0			
13					1	I.F. 9/16									4	0			
14																			
15																			
16																			
17			1916 A1108		1		W14 x 60.5					A572GR50		25	6	0	1	5	M2E
18																			
19																			
20																			
21																			
22																			
23																			
24																			
25																			
26			TOTAL		24				TOTAL			44					1-OF-1		
01																			
02																			
03																			
08																			
09																			
26			TOTAL						TOTAL										

DERRICK, APPL.

A	DATE MAY 9 '85	BY HSS	SPEC. AS NOTED	FRANKEL STEEL LIMITED
2	DATE	BY	HOLES 15/16 Φ U/N	220 ATTWELL DRIVE, UNIT 1, REXDALE, ONTARIO M9W 5B2
3	DATE	BY	FINISH NONE	

MADE 27 EC DATE — CHK'D. 28 J.B. DATE APR 29/85 — SQUAD FR

PROJECT: 7 WORLD TRADE CENTER
DETAIL: COLUMN . 58 (10TH TIER)

CONTRACT 84-152 — DWG.No. 1108

May 10/85