
W18 4 x 398

A1129

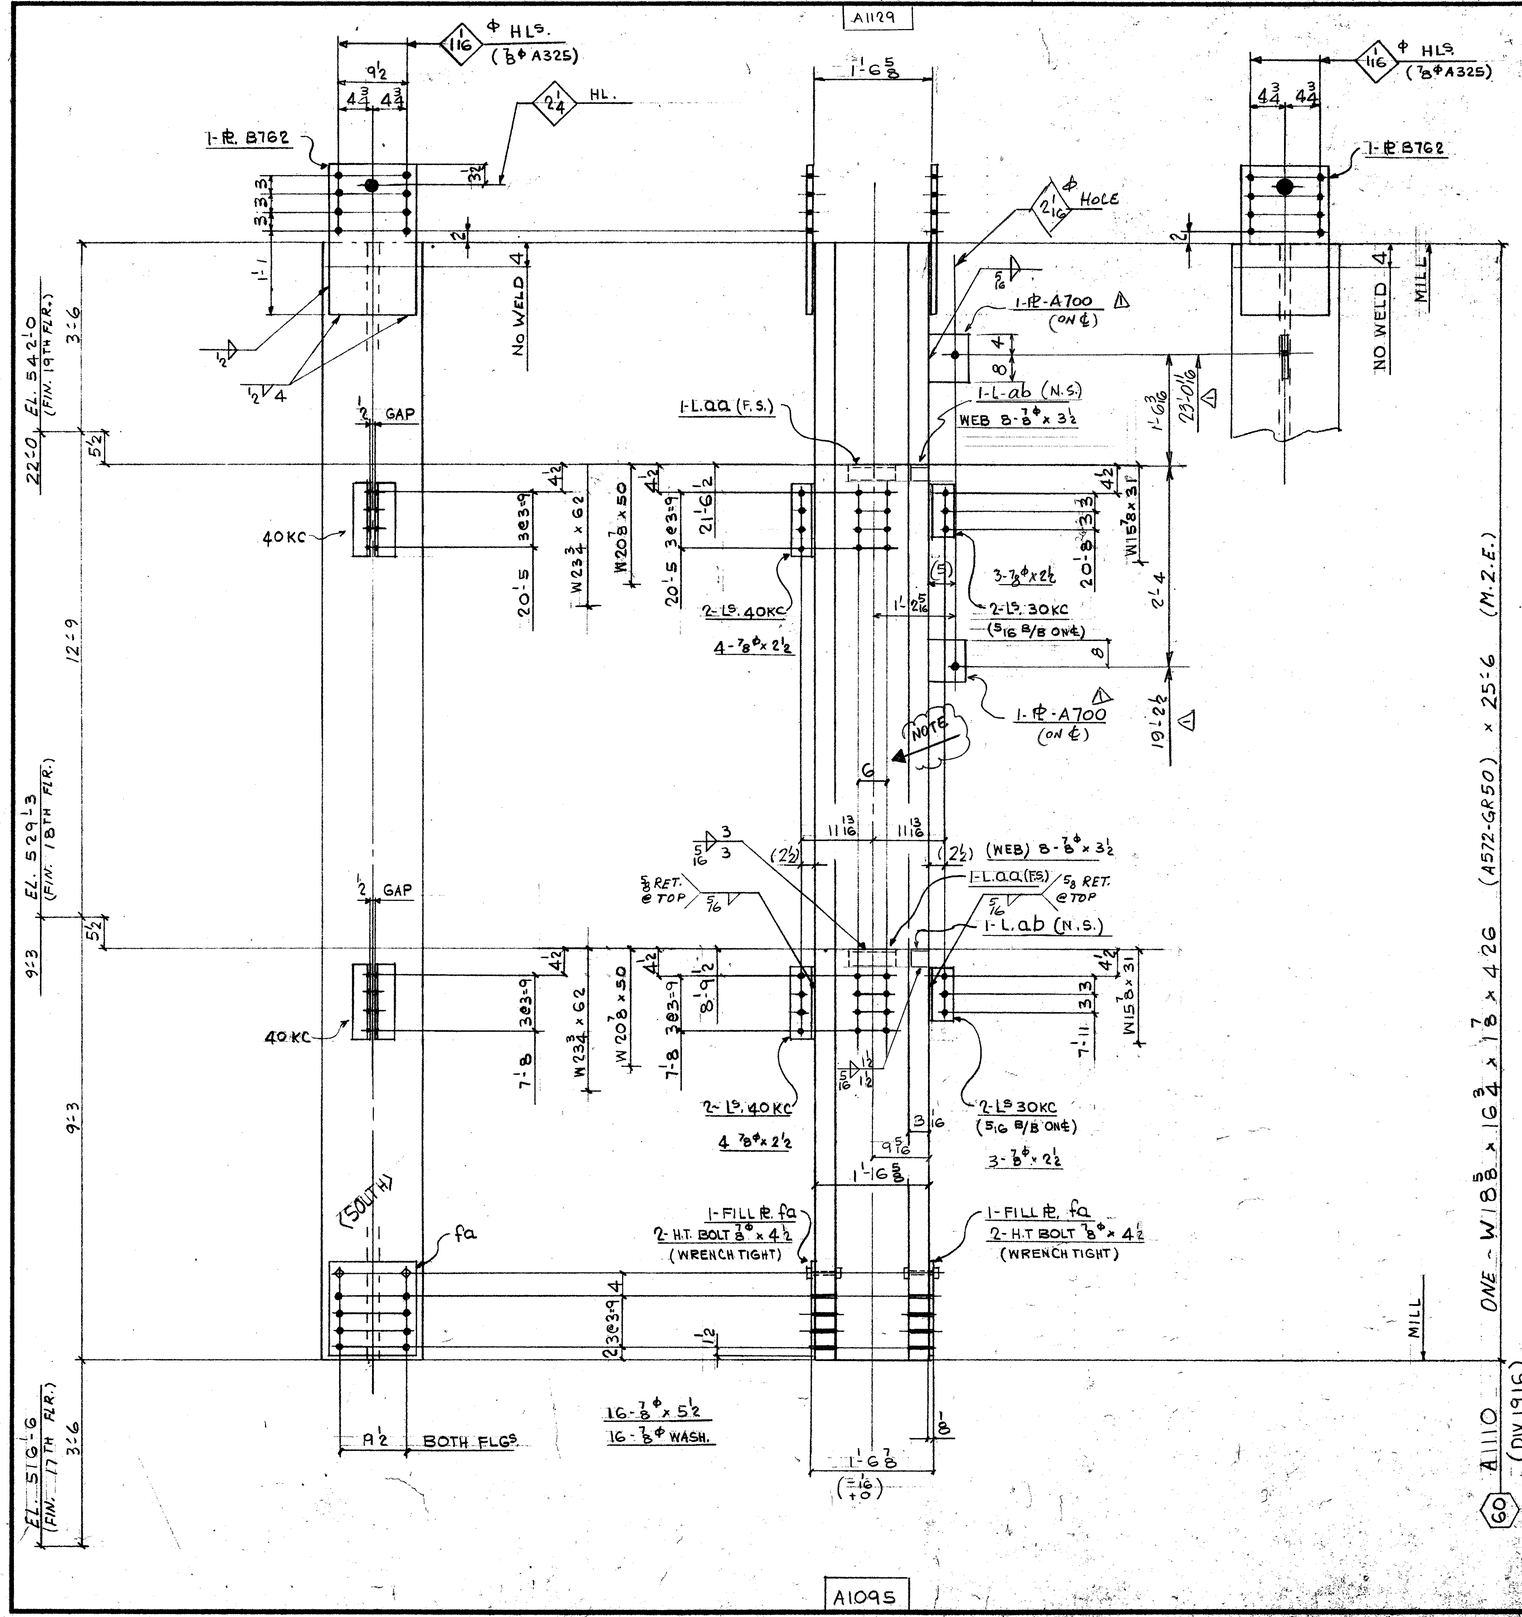

A1095

W19 x 455

FIELD BOLTS:

14 - 7/8Φ (A325F) x 2½
16 - ⌊ x 3½
16 - ⌊ x 5½
16 - 7/8Φ (A325) WASH.

DIM'S SHOWN IN BRACKETS ARE BASED ON ACCURATE COL SIZES.

SHOP SCRIBE VISIBLE C/L ON BOTH FLGS & B/S WEB TOP & BOTT.

MAT'L G40.21-44W U/N
E70 SERIES ELECTRODES
REF. DWG.'S E18/19
E117, E117A, 901

BILL OF MATERIAL

LINE	CCOSTE	COMMX SHIP DIVN.	PIECE MARKS MAIN MAT'L.	PIECE MARKS DETAIL MAT'L.	NO. OF PIECES	MATERIAL DESCRIPTION PL	WIDTH Inch	WIDTH 16th	X PLATE ONLY	THK In.	THK 16th	GRADE CODE	DOOR	FINISHED LENGTH Feet	FINISHED LENGTH In.	FINISHED LENGTH 16th	PAGE	LINE	REMARKS
01				F001															
02																			
03				30KC	4	L	4		x 3 x 3/8			44W		0	8	8			
04				40KC	4									0	11	8			
05				AA	2	L	3		x 3 x 3/16					0	8	0			PLAIN
06				AB	2									0	3	0			
07				B762	2	PL	12	8	x	0	10	44W		2	0	0			
08				FA	2	L	12	8	x	0	2			1	4	0			
09	X			A700	2	L	9	0	x		10			1	9	0			
10					4	HT BOLT 7/8 x 4 1/2						325							
11																			
12																			
13					1	LF 5/16								9	0	0			
14					1	LF 1/2								4	0	0			
15																			
16																			
17																			
18			1916 A1110		1		W14 x 426			A572GR50				25	6	0	15	J	M.2.E.
19																			
20																			
21																			
22																			
23																			
24																			
25																			
26				TOTAL	26							TOTAL		42					1-OF-1
01																			
02																			
26				TOTAL								TOTAL							

July 25/85 R
July 30/85

Δ	DATE JULY 18/85	BY W.G.	SPEC. AS NOTED	FRANKEL STEEL LIMITED	
E	2 DATE	BY	HOLES 15/16Φ U/N	220 ATTWELL DRIVE, UNIT 1, REXDALE, ONTARIO M9W 5B2	
V.	3 DATE	BY	FINISH NONE		
MADE 27	EC	DATE APR'85	SQUAD FR	PROJECT: 7 WORLD TRADE CENTER	CONTRACT 84-152 / DWG.No. 1110
CHK'D. 28	ES	DATE 29-5-85		DETAIL: COLUMN 60 (10TH TIER)	