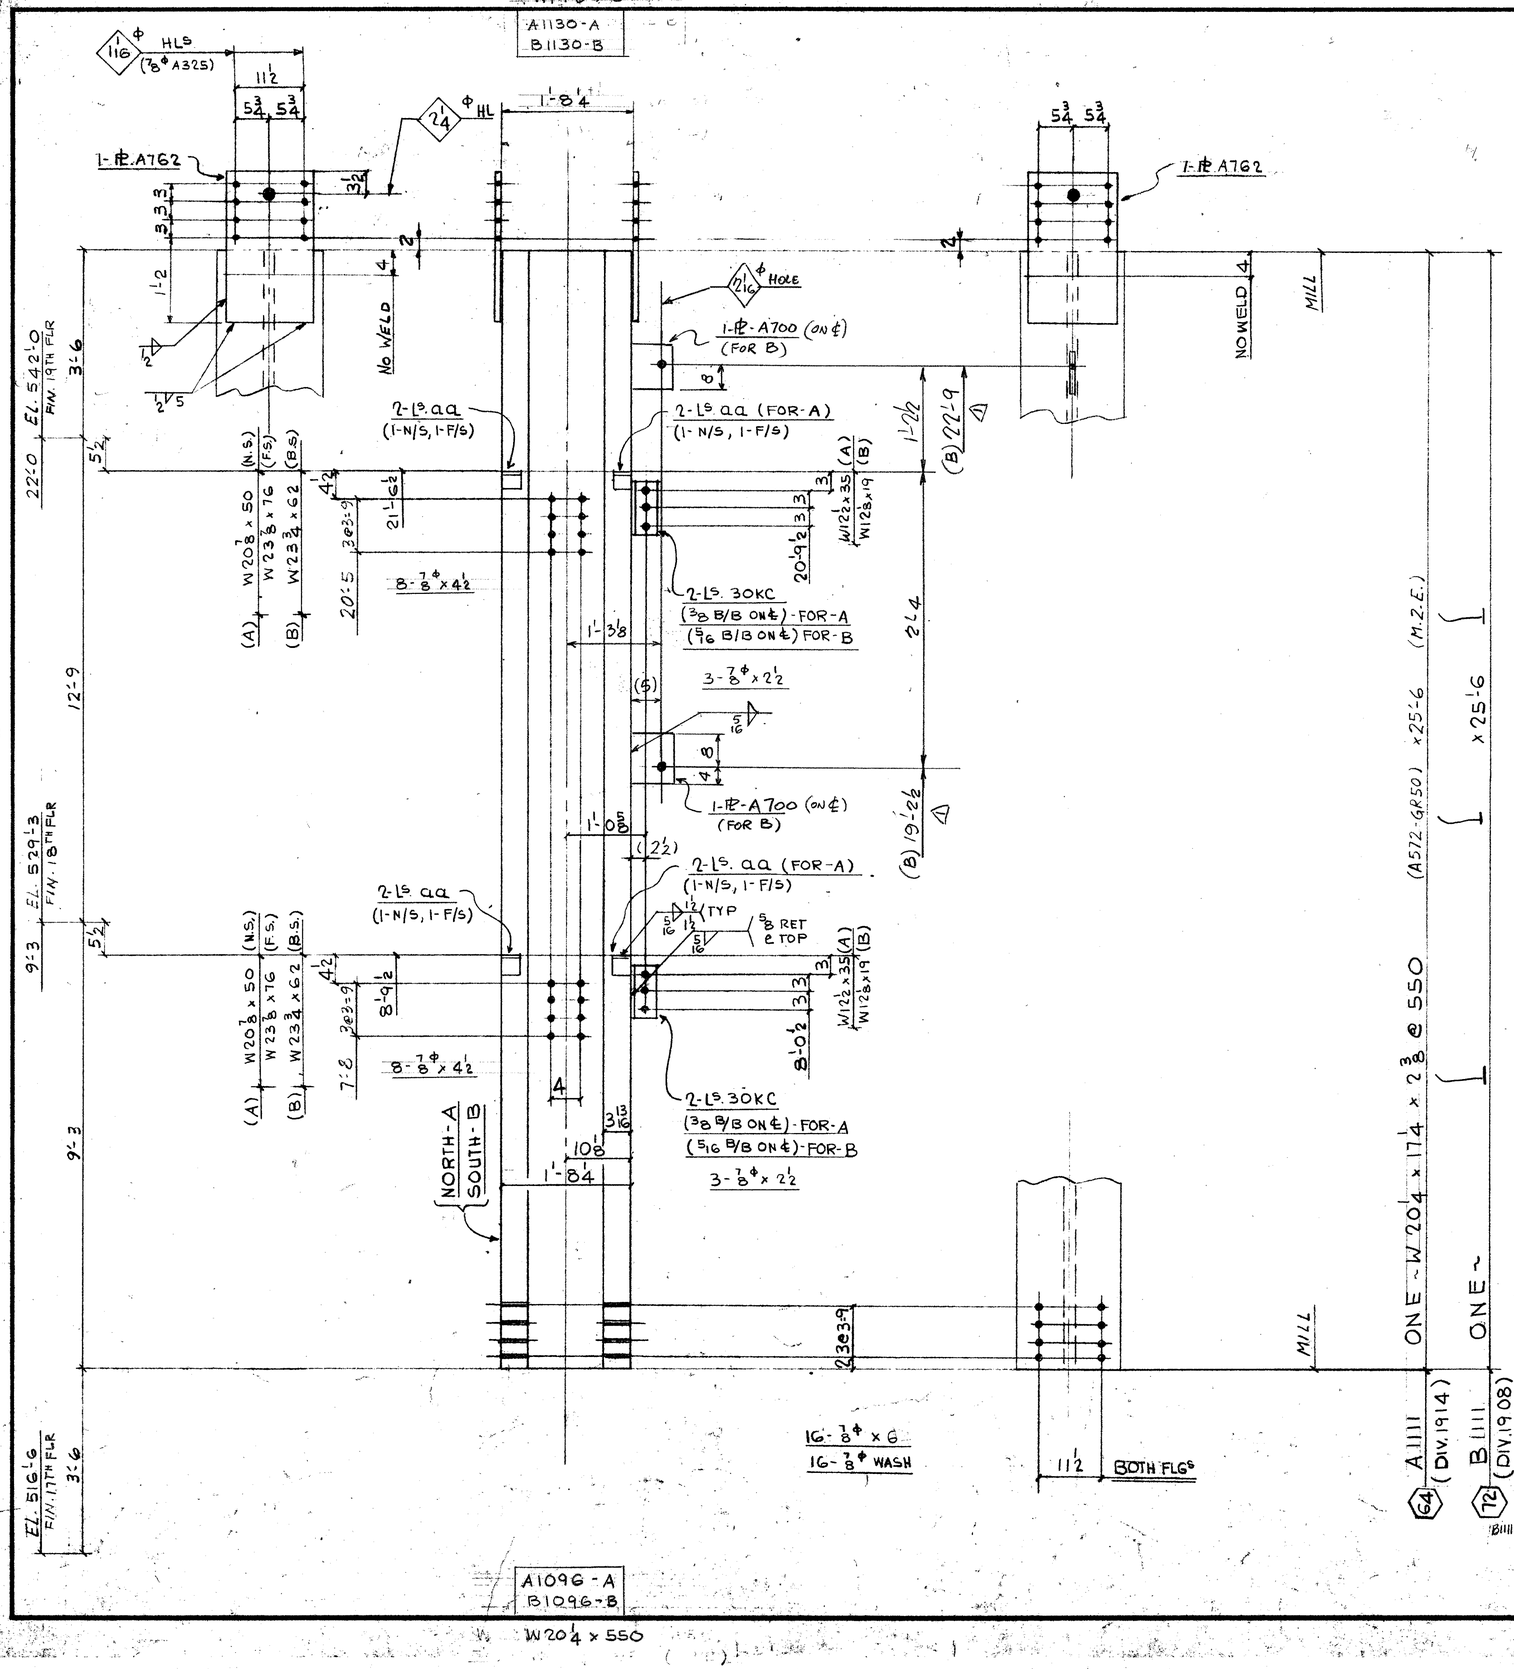


FIELD BOLTS:

12 - 7/8Φ (A325F) x 2 1/2
32 - x 4 1/2
32 - x 6
32 - 7/8Φ (A325) WASHERS

DIM'S SHOWN IN BRACKETS ARE BASED ON ACCURATE COL SIZES.

SHOP SCRIBE VISIBLE C/L ON BOTH FLGS & B/S WEB TOP & BOTT.

MAT'L G40·21-44W U/N
E70 SERIES ELECTRODES
REF. DWG E18/19, E117, E117A
901

BILL OF MATERIAL

LINE	CCOSDTE	COMMX SHIP DIVN.	PIECE MARKS MAIN MAT'L.	PIECE MARKS DETAIL MAT'L.	NO OF PIECES	MATERIAL DESCRIPTION PL	WIDTH Inch	WIDTH 16th	X PLATE ONLY	THK. In.	THK. 16th	GRADE CODE	DOOR	FINISHED LENGTH Feet	FINISHED LENGTH In.	FINISHED LENGTH 16th	PAGE	LINE	REMARKS
01					F002														
02																			
03				30KC	8	L	4		x 3 x	3/8		44W		0	8	8			
04				1A	12	L	3		x 3 x	3/8		1		0	3	0			(PLAIN)
05																			
06				A762	4	PL	14	8	x			44W		2	1	0			
07																			
08	X			A700	2	PL	9	0	x			44W		1	0	0			(FOR B)
09																			
10																			
11					1	IF	5/16							7	0	0			
12					1	IF	1/2							8	0	0			
13																			
14																			
15																			
16			1914	A1111	1	W	14	x 550				A572GR50		25	6	0	16	13	M.2.E.
17			1908	B1111	1	L						L		25	6	0	L	L	L
18																			
19																			
20																			
21																			
22																			
23																			
24																			
25																			
26			TOTAL		32				TOTAL					68					1-OF-1

01																			
02																			
26			TOTAL						TOTAL										

R	1	DATE JULY 19/85	BY WG	SPEC. AS NOTED	FRANKEL STEEL LIMITED	
E	2	DATE	BY	HOLES 15/16Φ U/N	220 ATTWELL DRIVE, UNIT 1, REXDALE, ONTARIO M9W 5B2	
V	3	DATE	BY	FINISH NONE		

MADE 27		DATE APR 85	SQUAD	PROJECT: 7 WORLD TRADE CENTER	CONTRACT	DWG.No
CHK'D 28	ES	DATE 29-5-85	FR	DETAIL: COLUMNS 64 & 72 (10TH TIER)	84-152	1111

July 25/85 SR
Aug 16/85