
W17⅞ x 311
A1131

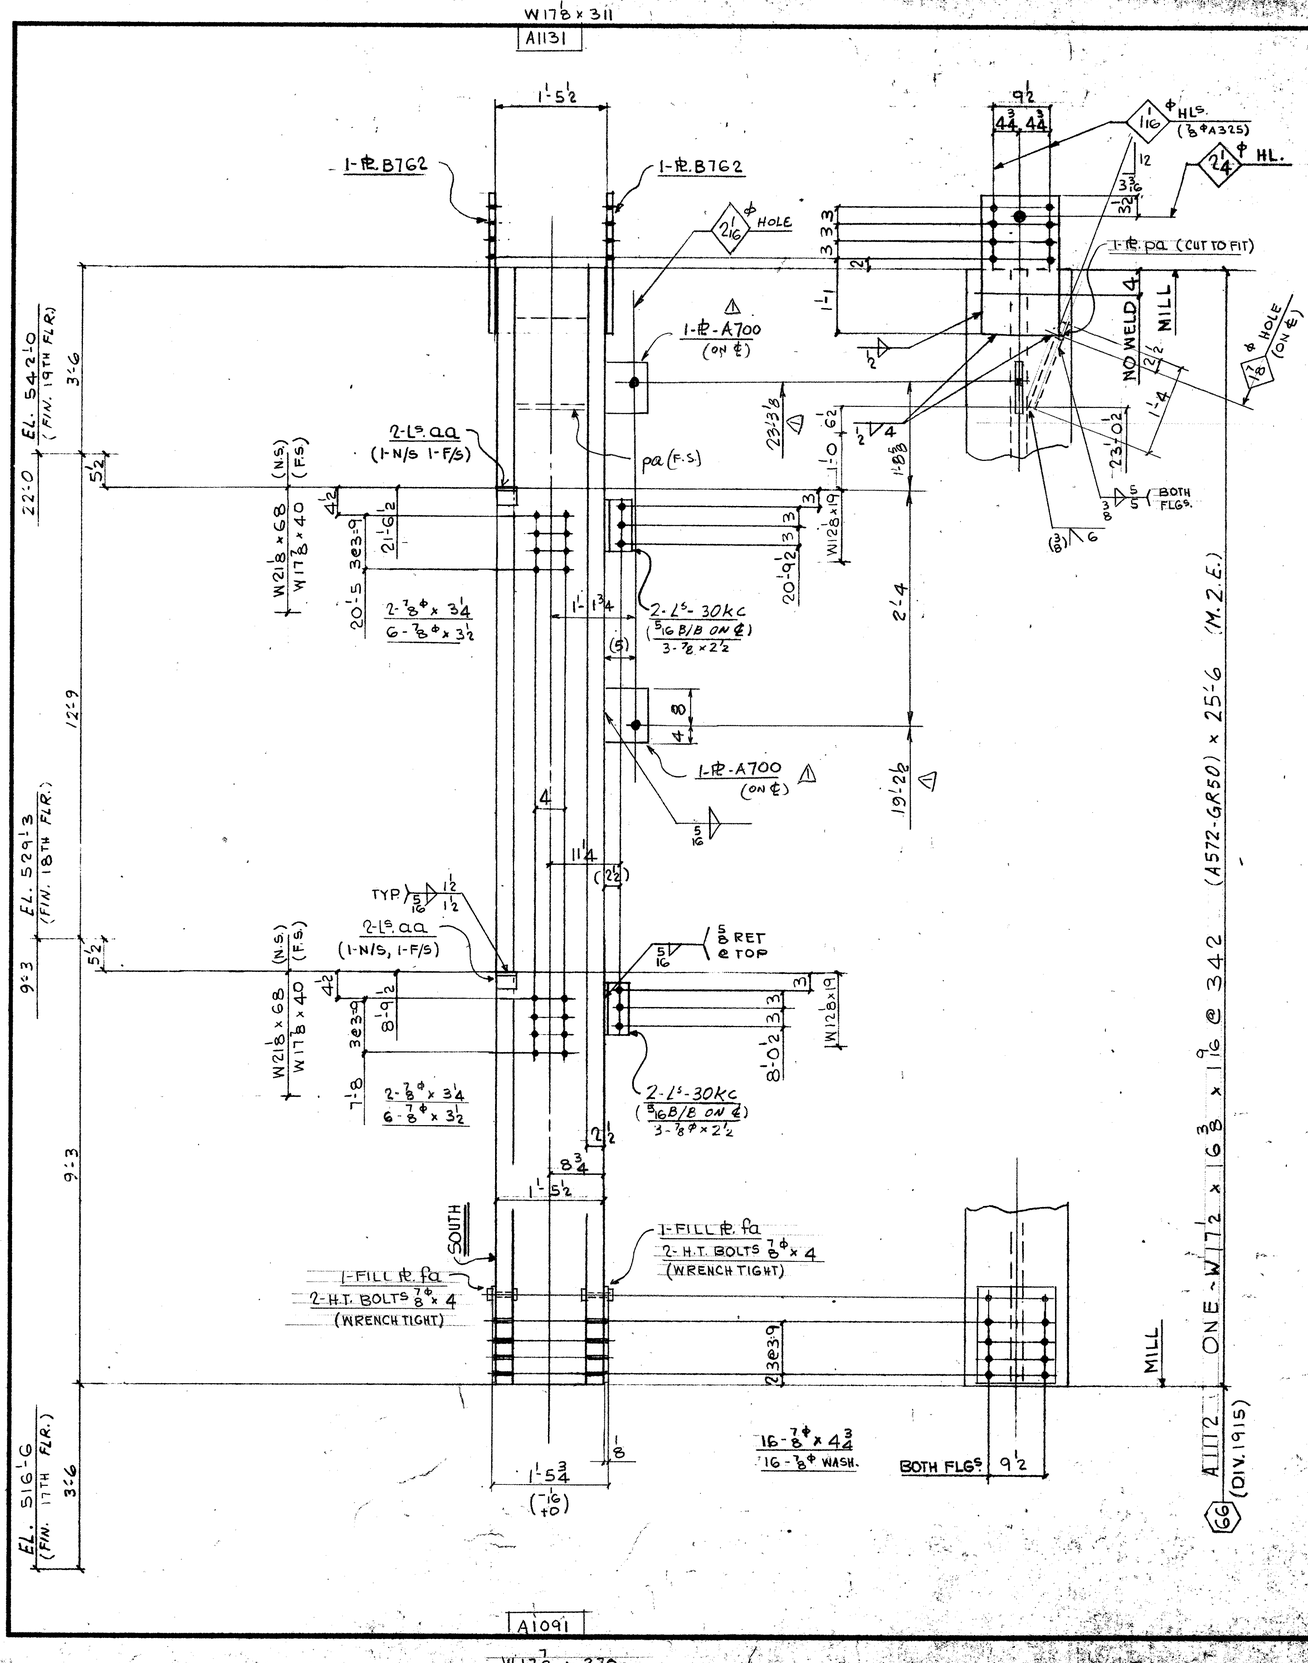

A1091
W17⅞ x 370

FIELD BOLTS:

6 - ⅞℄ (A325F) x 2½
4 - x 3¼
12 - x 3½
16 - x 4¾
16 - ⅞℄ (A325) WASHERS

DIM'S SHOWN IN BRACKETS ARE BASED ON ACCURATE COL SIZES.

SHOP SCRIBE VISIBLE C/L ON BOTH FLGS & B/S WEB TOP & BOTT.

MAT'L G40.21-44W U/N
E70 SERIES ELECTRODES
REF. DWG. E18/19
E117, E117A, 901

BILL OF MATERIAL

LINE	CODE	COMMX SHIP DIVN.	PIECE MARKS MAIN MAT'L.	PIECE MARKS DETAIL MAT'L.	NO. OF PIECES	MATERIAL DESCRIPTION PL	WIDTH Inch	WIDTH 16th	X PLATE ONLY	THK. In.	THK. 16th	GRADE CODE	DSGR	FINISHED LENGTH Feet	FINISHED LENGTH In.	FINISHED LENGTH 16th	PAGE	LINE	REMARKS
01					F001														
02																			
03				30kc	4	L4 x 3 x 3/8						44W		0	8	8			
04				AA	4	L3 x 3 x 3/8						⊥		0	3	9			PLAIN
05				PA	1	PL	12	8	X			44W		1	4	0			CUT TO FIT
06				B762	2	PL	12	8	X			44W		2	0	0			
07				FA	2	PL	12	8	X			⊥		1	4	0			
08					4	HT BOLT ⅞ x 4						325							
09	X		A700		2	PL	9	0	X			44W		1	0	0			
10					1	I.F.					5/16				4	0			
11					1	I.F.					1/2				4	0			
12					1	I.F.					3/8				3	0			
13																			
14																			
15			1915 A1112		1	W 14 x 342						A572GR50		25	6	0	17	4	M.2.E.
16																			
17																			
26			TOTAL		24							TOTAL		41					1-OF-1

01																			
02																			
26			TOTAL									TOTAL							

⚠ #'s A700 ADDED

R E V.	1	DATE July 19/85	BY WG	SPEC. AS NOTED	FRANKEL STEEL LIMITED		
	2	DATE	BY	HOLES 15/16℄ U/N	220 ATTWELL DRIVE, UNIT 1, REXDALE, ONTARIO M9W 5Z2		
	3	DATE	BY	FINISH NONE			
MADE 27	EC	DATE APR 85	SQUAD FR	PROJECT: 7 WORLD TRADE CENTER		CONTRACT 84-152	DWG No. 1112
CHK'D 28	ES	DATE 29-5-85		DETAIL: COLUMN 66 (10TH TIER)			