
W 20 4 x 550
A1132

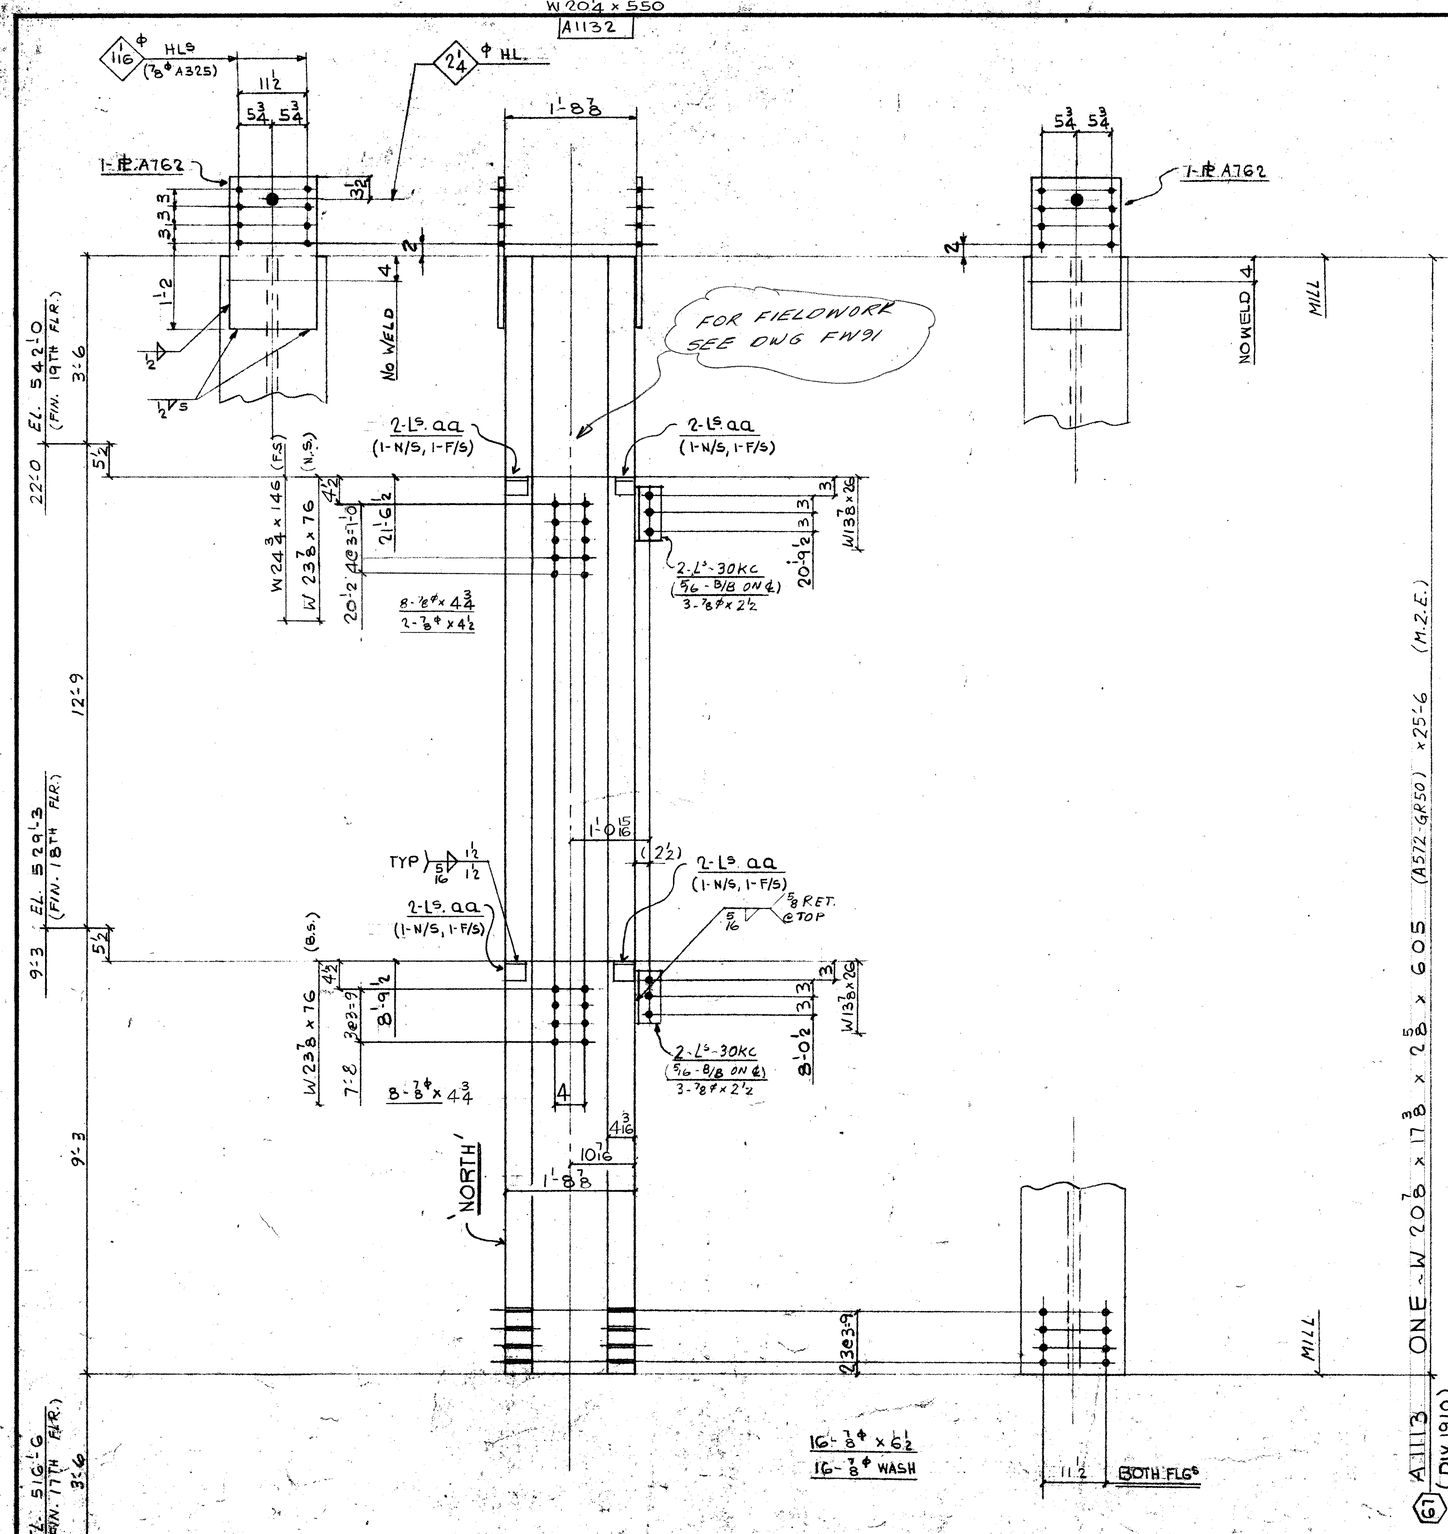

A1098
W 20 7/8 x 605

FIELD BOLTS:
16 - 7/8Ø (A325F) x 2 1/2
16 - x 4 3/4
16 - x 6 1/2
16 - 7/8Ø (A325) WASH
2 - 7/8Ø (A325F) x 4 1/2

DIM'S SHOWN IN BRACKETS ARE BASED ON ACCURATE COL SIZES.

SHOP SCRIBE VISIBLE C/L ON BOTH FLGS & B/S WEB TOP & BOTT.

MAT'L G40·21-44W U/N
E70 SERIES ELECTRODES
REF. DWG. E18/19, E117, E117A
901

BILL OF MATERIAL

LINE	CODE	COMM'X SHIP DIV'N.	PIECE MARKS MAIN MAT'L.	PIECE MARKS DETAIL MAT'L.	NO. OF PIECES	MATERIAL DESCRIPTION PL	WIDTH Inch	WIDTH 16th	X PLATE ONLY THK. In.	THK. 16th	GRADE CODE	DSR	FINISHED LENGTH Feet	FINISHED LENGTH In.	FINISHED LENGTH 16th	PAGE	LINE	REMARKS
01				FDO!														
02																		
03				30KC	4	L	4	x 3 x	3/8		44W		0	8	8			
04				AA	8	L	3	x 3 x	3/8		⊥		0	3	0			PLAIN
05																		
06				A762	2	PL	14	8 X			44W		2	1	0			
07																		
08																		
09																		
10																		
11					1	IF	5	/16						5	0			
12					1	IF	1	/2						4	0			
13																		
14																		
15																		
16																		
17	1910	A113			1	W 14 x 605					A572GR50		25	6	0	169	M.E.E.	
18																		
19																		
20																		
21																		
22																		
23																		
24																		
25																		
26			TOTAL		18						TOTAL		36					1-OF-1

01																			
02																			
26			TOTAL								TOTAL								

FW NOTE

REV.	DATE	BY	SPEC.	HOLES	FINISH
1	AUG 13/85	GM	AS NOTED	15/16Ø U/N	NONE
2	DATE	BY			
3	DATE	BY			

FRANKEL STEEL LIMITED
220 ATTWELL DRIVE, UNIT 1, REXDALE, ONTARIO M9W 5B2

MADE	DATE	SQUAD
27 EC	APR '85	FR
CHK'D 28 ES	DATE 31-5-85	

PROJECT: 7 WORLD TRADE CENTER
DETAIL: COLUMN (G1) (10TH TIER)
CONTRACT 84-152
DWG.No. 1113