
W 20 7/8 × 605

A1135

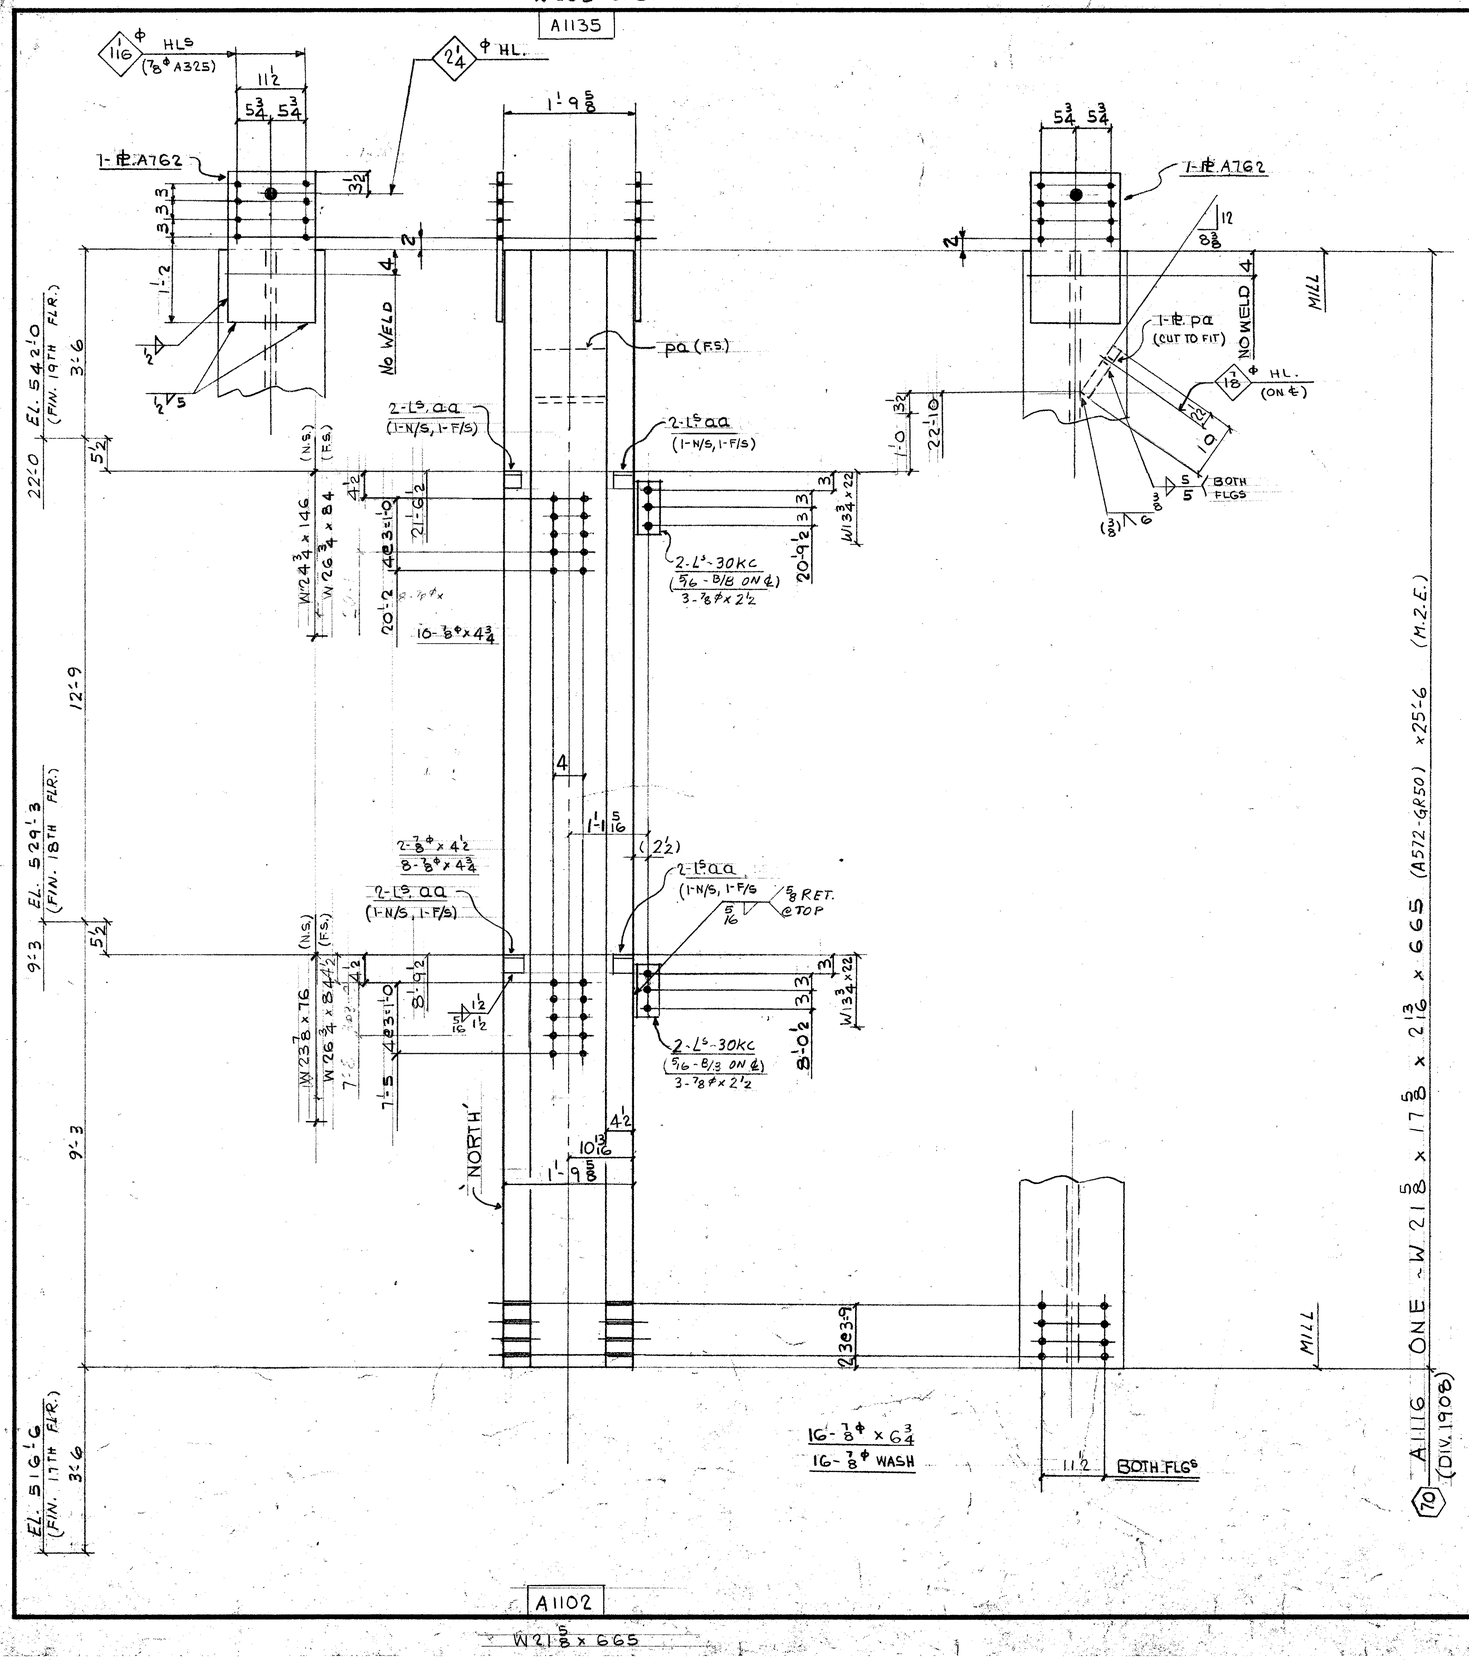

A1102

W21 5/8 x 665

FIELD BOLTS:

6 ~ 7/8ϕ (A325F) x 2 1/2
2 - x 4 1/2
18 - x 4 3/4
16 - x 6 3/4
16 - 7/8ϕ (A325) WASH.

DIM'S SHOWN IN BRACKETS ARE BASED ON ACCURATE COL SIZES.

SHOP SCRIBE VISIBLE C/L ON BOTH FLGS & B/S WEB TOP & BOTT.

MAT'L G40.21-44W U/N
E70 SERIES ELECTRODES
REF. DWG. E18/19, E117, E117A
901

BILL OF MATERIAL

LINE	CC OO SD ST E	COMMX SHIP DIVN.	PIECE MARKS MAIN MAT'L.	PIECE MARKS DETAIL MAT'L.	NO. OF PIECES	MATERIAL DESCRIPTION PL	WIDTH Inch	WIDTH 16th	X PLATE ONLY	THK. In.	THK. 16th	GRADE CODE	DO SO OR	FINISHED LENGTH Feet	FINISHED LENGTH In.	FINISHED LENGTH 16th	PAGE	LINE	REMARKS
01					F001														
02																			
03				30KC	4	L	4		x 3 x 3/8			44W		0	8	8			
04				AA	8	L	3		x 3 x 3/8			L		0	3	0			PLAIN
05																			
06				A762	2	PL	14	8	X			44W		2	1	0			
07				PA	1	L	10	0	x		1/2	L		1	0	8			CUT TO FIT
08																			
09					1		1F	5	/16						5	0			
10					1		1F	1	/2						4	0			
11					1		1F	3	/8						3	0			
12																			
13																			
14		1908	A1116		1	W14 x 665						A572GR50		25	6	0	16	4	M.2.E.
15																			
16																			
26			TOTAL		20							TOTAL		40					1-OF-1
01																			
02																			
26			TOTAL									TOTAL							

June 10/85

REV.				
1	DATE	BY	SPEC.	AS NOTED
2	DATE	BY	HOLES	15/16ϕ U/N
3	DATE	BY	FINISH	NONE

MADE 27 EC DATE APR 85 SQUAD FR
CHK'D 28 ES DATE 5-5-85

FRANKEL STEEL LIMITED
220 ATTWELL DRIVE, UNIT 1, REXDALE, ONTARIO M9W 5B2

PROJECT: 7 WORLD TRADE CENTER
DETAIL: COLUMN (70) (10TH TIER)

CONTRACT 84-152 DWG.No. 1116