
W204 x 550

A1138

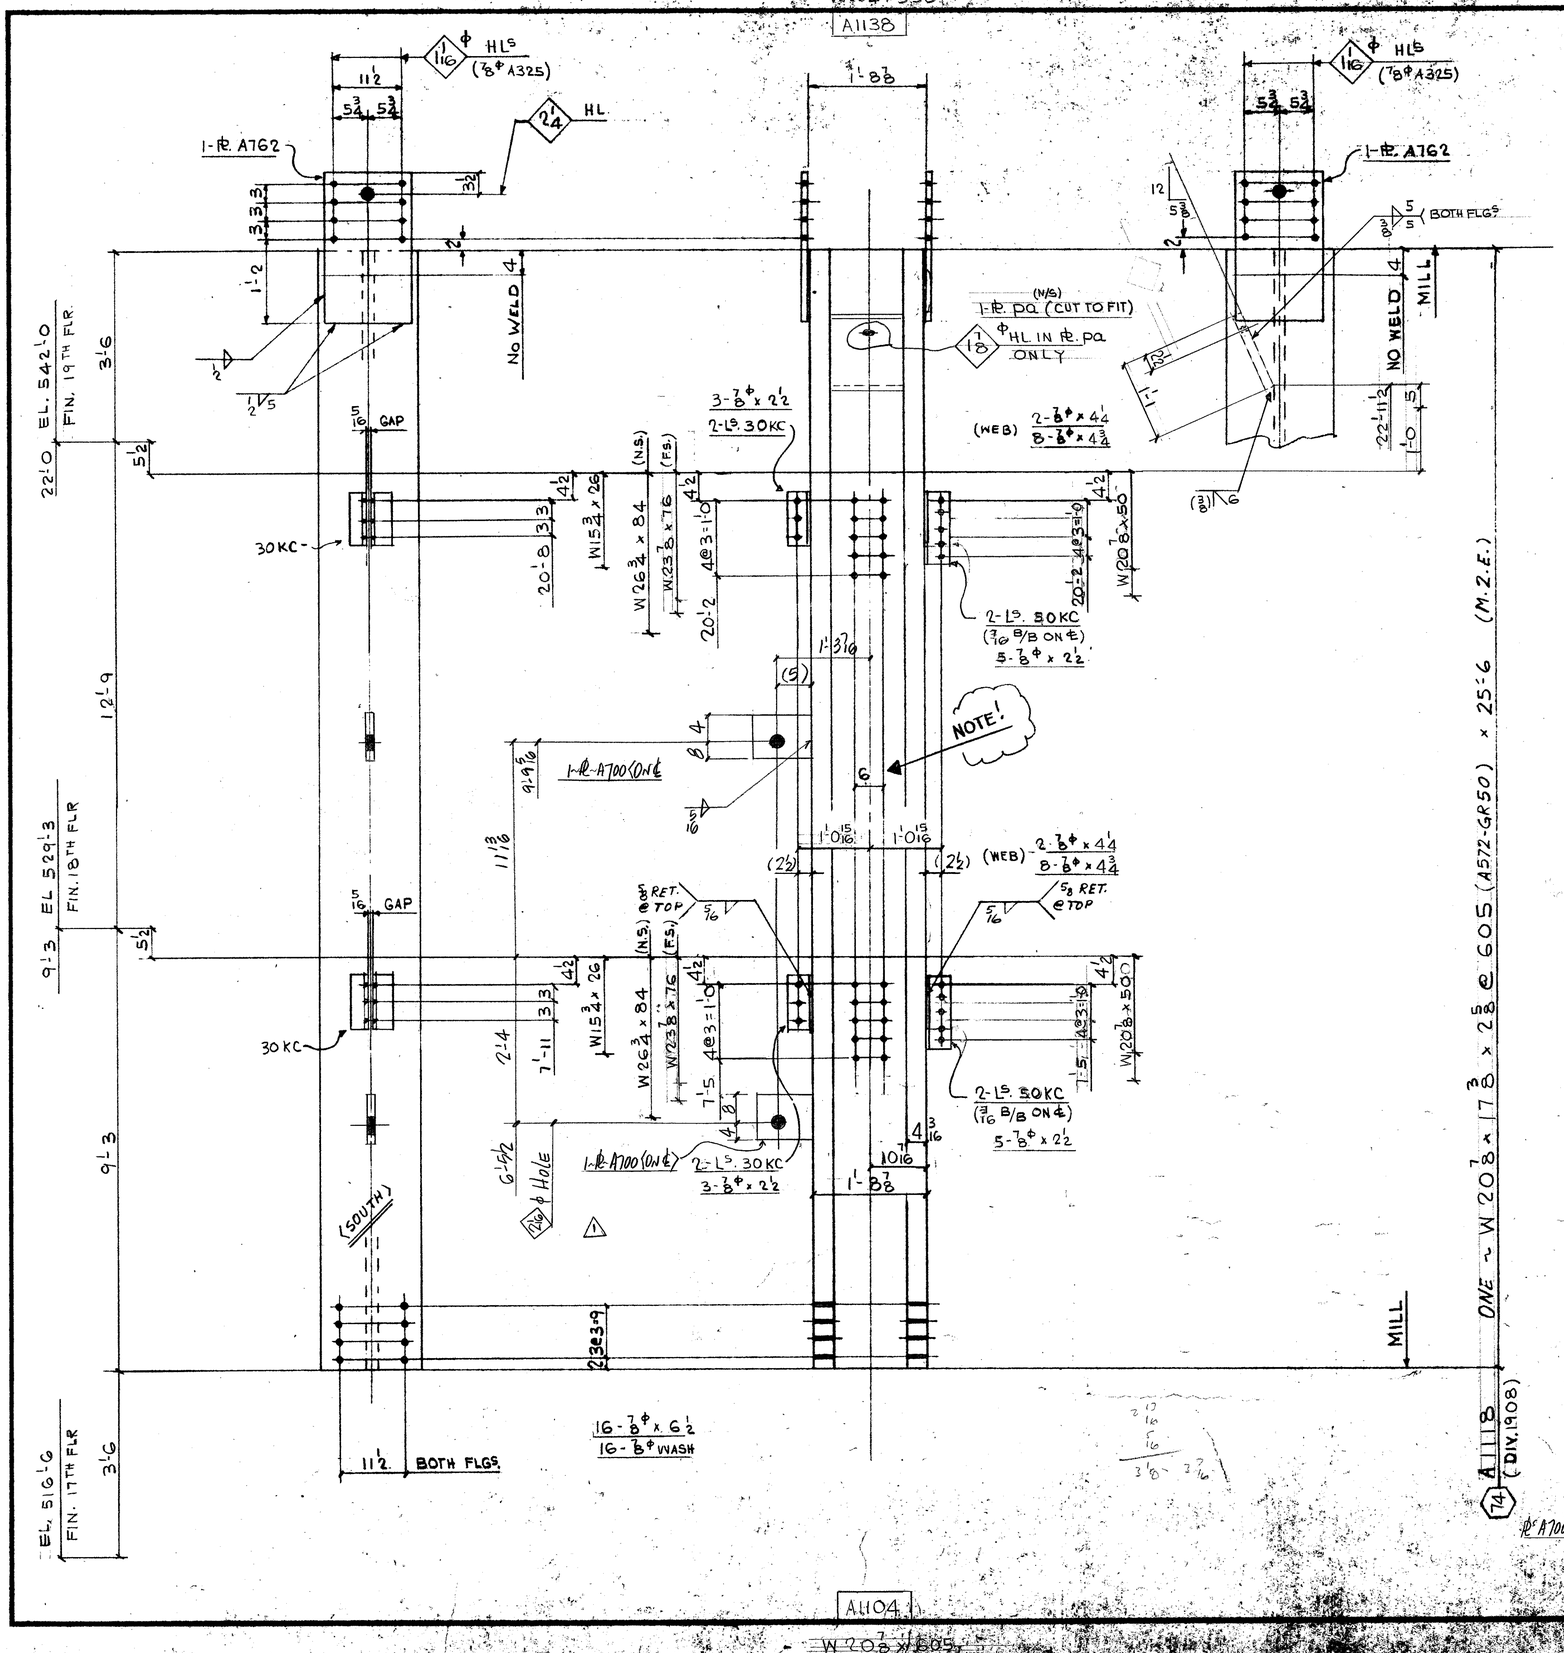

A1104

W208 x 605

FIELD BOLTS:

16 - 7/8Φ (A325F) x 2 1/2
4 - x 4 1/4
16 - x 4 3/4
16 - x 6 1/2
16 - 7/8Φ (A325) WASHER

DIM'S SHOWN IN BRACKETS ARE BASED ON ACCURATE COL SIZES.

SHOP SCRIBE VISIBLE C/L ON BOTH FLGS & B/S WEB TOP & BOTT.

MAT'L G40·21-44W U/N
E70 SERIES ELECTRODES
REF. DWG.S E18/19
E117, E117A, 901

BILL OF MATERIAL

LINE	CODE	COMMX SHIP DIVN	PIECE MARKS MAIN MAT'L.	PIECE MARKS DETAIL MAT'L.	NO OF PIECES	MATERIAL DESCRIPTION PL	WIDTH Inch	WIDTH 16th	X PLATE ONLY	THK In	THK 16th	GRADE CODE	DSGR	FINISHED LENGTH Feet	FINISHED LENGTH In.	FINISHED LENGTH 16th	PAGE	LINE	REMARKS
01				F001															
02																			
03				30KC	4	L4 x 3 x 3/8						44W			2	8	8		
04				50KC	4	⊥						⊥			1	2	8		
05				A762	2	PL	14	8	X		0	10	44W		2	1	0		
06				PA	1	L	12	8	X		1	2	⊥		1	1	0		CUT TO FIT.
07	X			A700	2	PL	9	0	X		1	0	44W		1	0	0		
08																			
09																			
10					1	LF	5/16									7	00		
11					1	LF	1/2									4	00		
12					1	LF	3/8									3	00		
13																			
14																			
15			1908	A1118	1	W14 x 605						A572GR50		25	6	0	16	9	M.2.E.
16																			
17																			
26			TOTAL	18		TOTAL	44												1-OF-1
01																			
02																			
26			TOTAL			TOTAL													

REV		DATE	BY
	1	DATE July 19/85	BY GG
	2	DATE	BY
	3	DATE	BY

SPEC. AS NOTED
HOLES 15/16Φ U/N
FINISH NONE

FRANKEL STEEL LIMITED
220 ARTWELL DRIVE, UNIT 1, REXDALE, ONTARIO M9W 5E2

MADE		DATE	SQUAD
27	EC	24-JUL-85	FR
CHK'D		DATE	
28	ES	31-JUL-85	

PROJECT: 7 WORLD TRADE CENTER
DETAIL: COLUMN (14) (10TH TIER)
CONTRACT 84-152
DWG. No. 1118