
W304 x 550

A1141

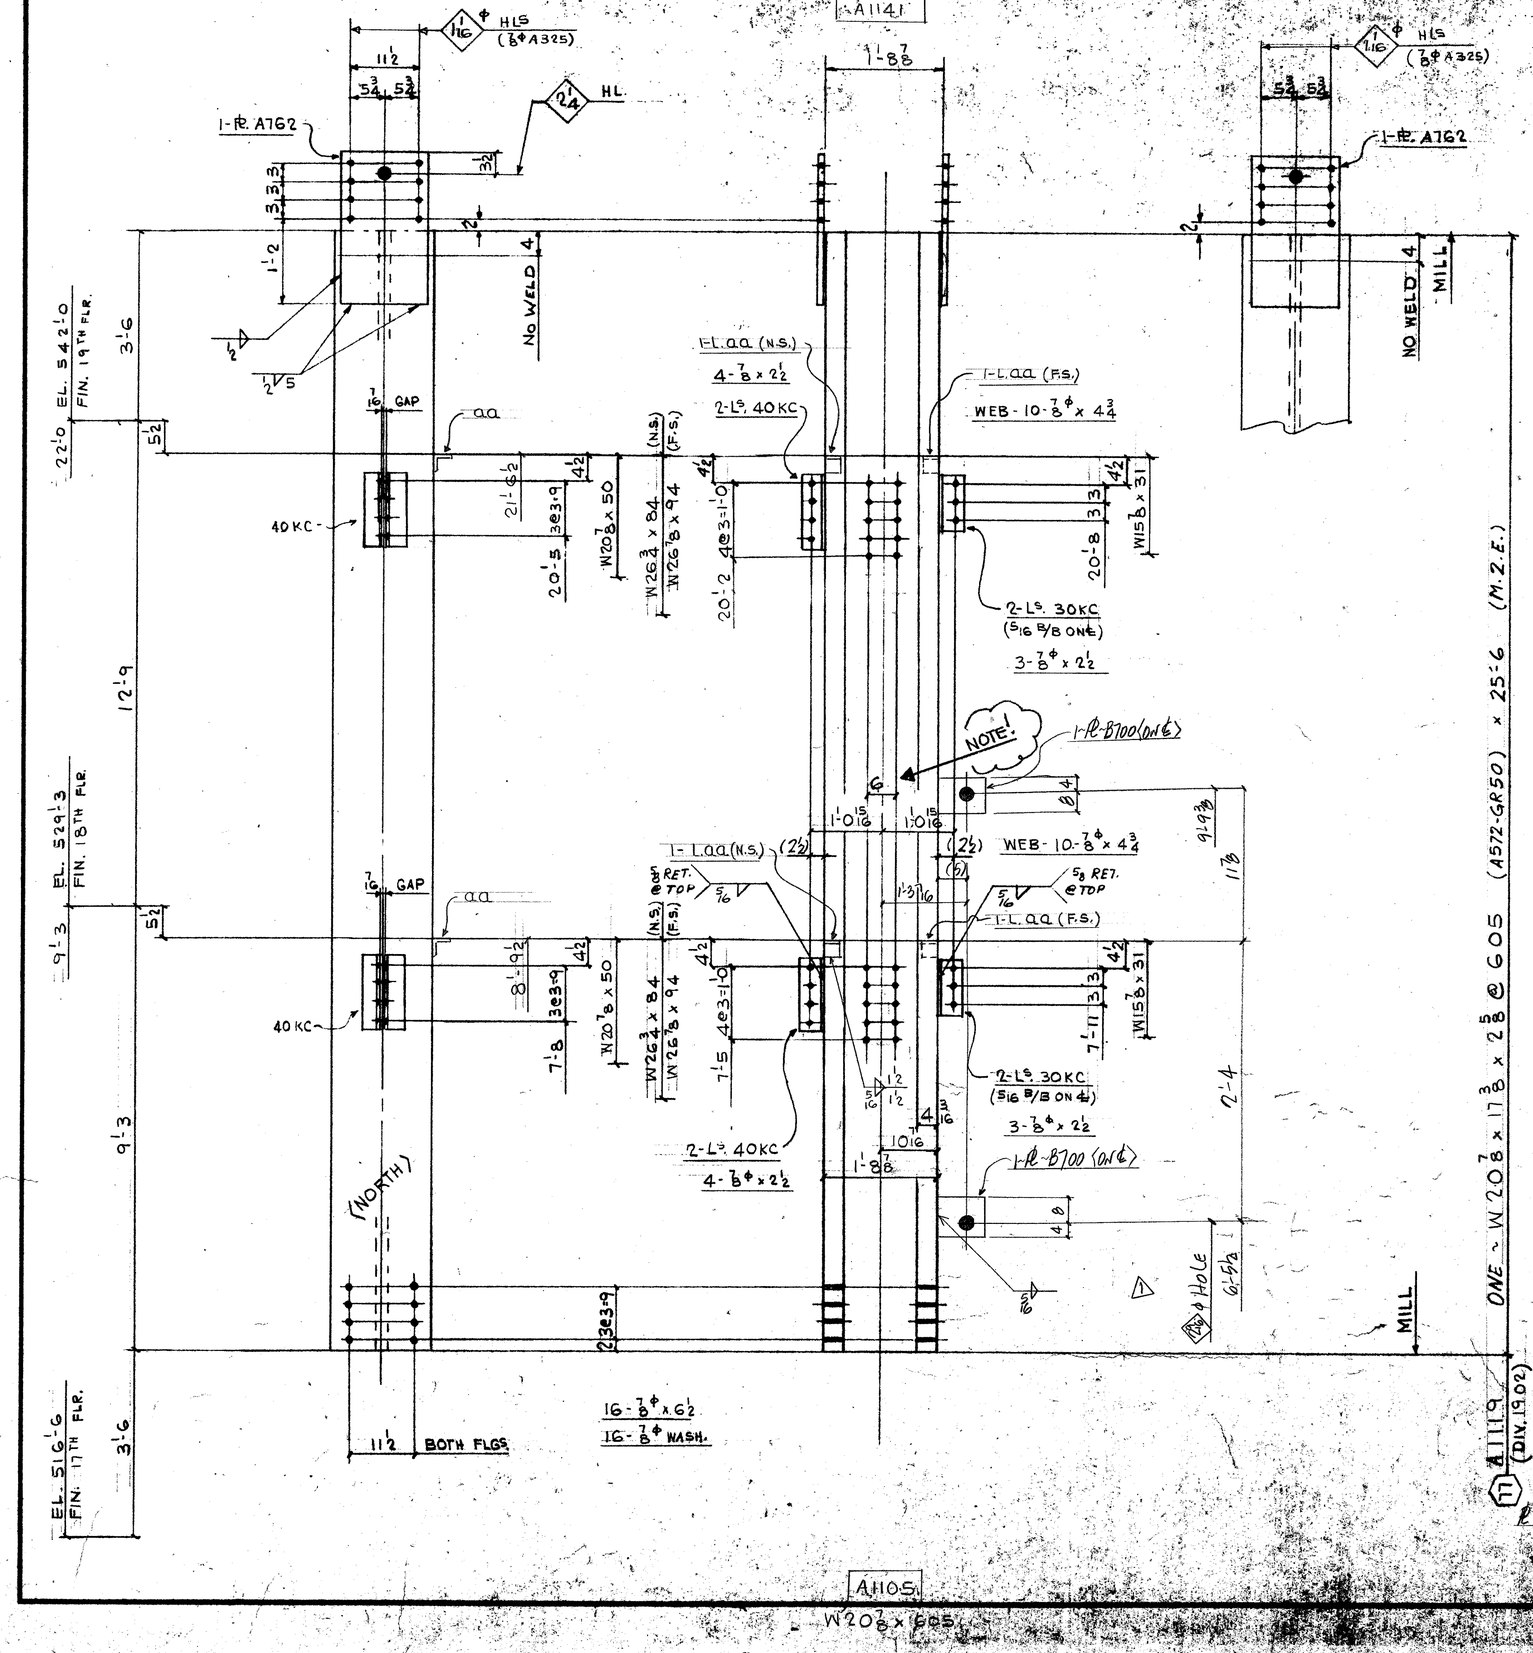

FIELD BOLTS:

14 - 7/8Φ (A325F) x 2 1/2
20 - ⌊ x 4 3/4
16 - ⌊ x 6 1/2
16 - 7/8Φ (A325) WASHERS

DIM'S SHOWN IN BRACKETS ARE BASED ON ACCURATE COL SIZES.

SHOP SCRIBE VISIBLE C/L ON BOTH FLGS & B/S WEB TOP & BOTT.

MAT'L G40·21 - 44W U/N
E70 SERIES ELECTRODES
REF. DWG.S E18/19
E117, E117A, 901

BILL OF MATERIAL

LINE	CC CODE	COMMX SHIP DIVN	PIECE MARKS MAIN MAT'L	PIECE MARKS DETAIL MAT'L	NO. OF PIECES	MATERIAL DESCRIPTION PL	WIDTH Inch	16th	X PLATE ONLY THK In.	16th	GRADE CODE	D S O R	FINISHED LENGTH Feet	In.	16th	PAGE	LINE	REMARKS
01				F001														
02																		
03				30KC	4	L	4	-	3 x 3/8		44W		0	8	8			
04				40KC	4	⊥					⊥		0	11	8			
05				AA	4	L	3	x	3 x 3/8		⊥		0	3	0			PLAIN.
06				A762	2	PL	14	8	x		010		44W		2	1	0	
07	X			B700	1	PL	9	0	x		1 0		⊥		1	0	0	
08																		
09																		
10					1	I.F. 5/16									8	0	0	
11					1	I.F. 1/2									4	0	0	
12																		
13																		
14																		
15	1902		A1119		1	W14 x 605					A572GR50		25	6	0	169	M.2.E.	
16																		
17																		
26	TOTAL 20					TOTAL 40												1 OF 1
01																		
02																		
03																		
09																		
10																		
26	TOTAL					TOTAL												

PL B700 ADDED

R E V.	1 DATE JULY 20/85 BY GG	SPEC. AS NOTED	FRANKEL STEEL LIMITED		
	2 DATE BY	HOLES 15/16Φ U/N	220 ATTWELL DRIVE, UNIT 1, REXDALE, ONTARIO M9W 5B2		
	3 DATE BY	FINISH NONE			
MADE 27 EC	DATE APR 85 SQUAD FR	PROJECT: 7 WORLD TRADE CENTER	CONTRACT	DWG. No.
CHK'D 28 ES	DATE 31-5-85	DETAIL: COLUMN (11) (10TH TIER)	84-152	1119