

W22 3/8 x 730

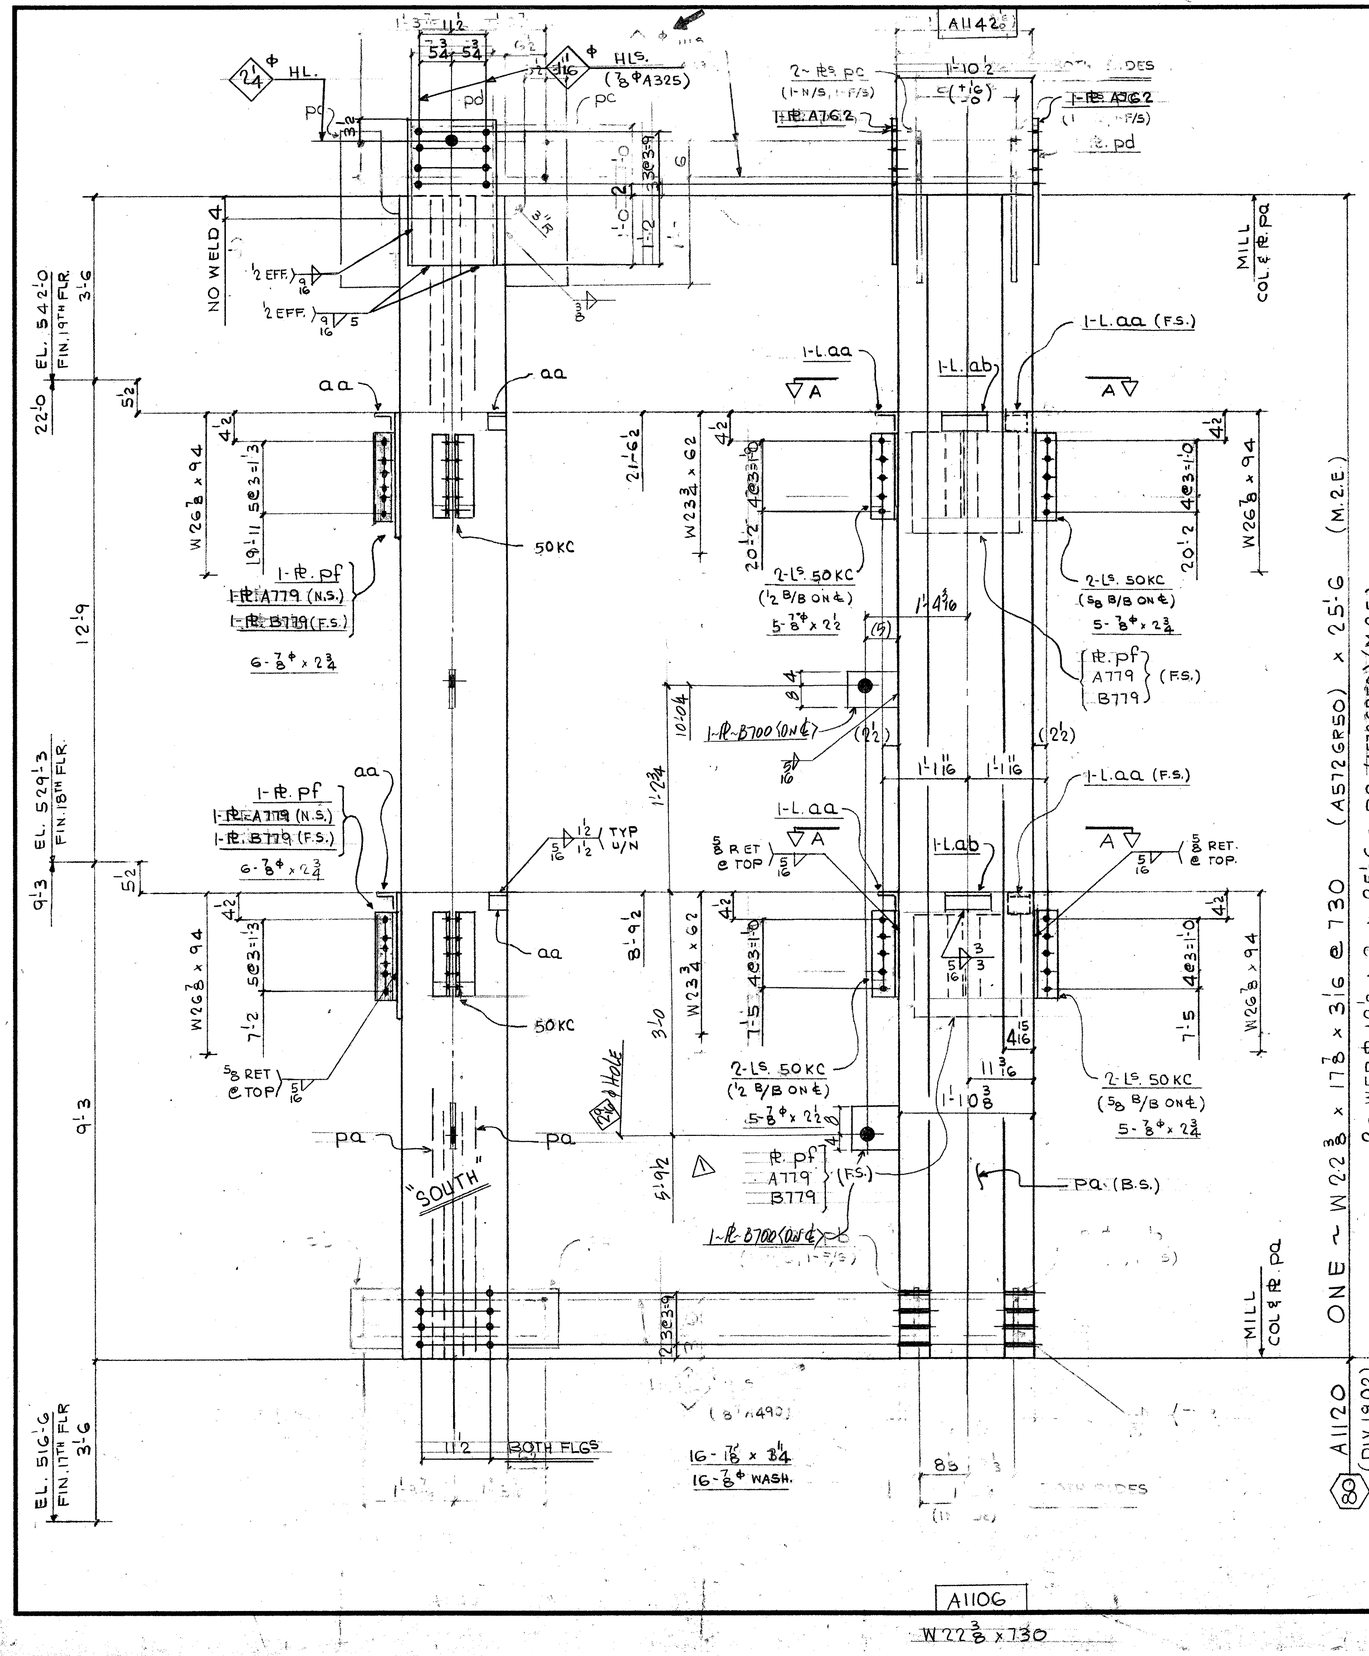

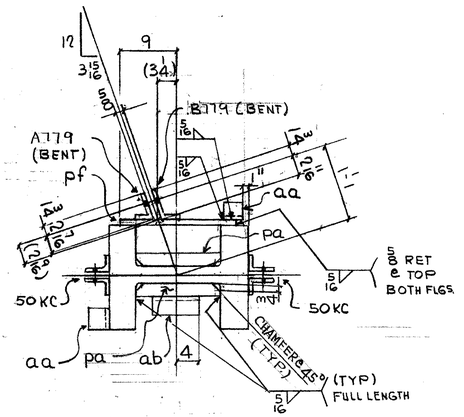

SECT. A-A

FIELD BOLTS:

10 - 7/8ϕ (A325F) x 2 1/2
22 - ⊥ x 2 3/4
16 - ⊥ x 7/4
16 - 7/8ϕ (A325) WASH

DIM'S SHOWN IN BRACKETS ARE BASED ON ACCURATE COL SIZES.

SHOP SCRIBE VISIBLE C/L ON BOTH FLGS & B/S WEB TOP & BOTT.

MAT'L. G40.21-44W
E70 SERIES ELECTRODES
REF DWGS E18/19
E117, E117A, 901, 9134

BILL OF MATERIAL

LINE	CCOSDTE	COMMX SHIP DIVN.	PIECE MARKS MAIN MAT'L.	PIECE MARKS DETAIL MAT'L.	NO. OF PIECES	MATERIAL DESCRIPTION PL	WIDTH Inch	WIDTH 16th	X PLATE ONLY	THK. In.	THK. 16th	GRADE CODE	DOOR	FINISHED LENGTH Feet	FINISHED LENGTH In.	FINISHED LENGTH 16th	PAGE	LINE	REMARKS
01				F001															
02																			
03			PA		2	PL	12	8	X	2	0	A572GR50		25	6	0	17	26	M.2.E
04																			
05																			
06			A762		2	PL	14	8	X	0	10	44W		2	1	0			
07			PF		2		18	0	X		10			2	9	0			
08			A779		2		7	4	X		06				6	8			BENT
09			B779		2		7	8	X		06	⊥			6	8			⊥
10	X		B700		2	PL	9	0	X		10	44W		1	9	0			
11																			
12																			
13			50KC		8	L	4	x	3	x	3/8	44W		1	2	8			
14			AA		4	L	3	x	3	x	3/8	⊥			9	3	0			PLAIN
15			AB		2		⊥					⊥			9	8	0			⊥
16																			
17					1	PL	5/16												
18					1	PL	9/16												
19																			
20																			
21																			
22																			
23	1902	A1120			1	W	14	x	730			A572GR50		25	6	0	17	12	M.2.E.
24																			
25																			
26			TOTAL		30							TOTAL		187					(1 OF 1)

01																			
02																			
26			TOTAL									TOTAL							

℄ B700 ADDED

R E V.	1 DATE July 20/85	BY GG	SPEC. AS NOTED	FRANKEL STEEL LIMITED			
	2 DATE	BY	HOLES 15/16ϕ U/N	220 ATTWELL DRIVE, UNIT 1, REXDALE, ONTARIO M9W 5B2			
	3 DATE	BY	FINISH NONE				
MADE 27 EC	DATE APR '85	SQUAD FR	PROJECT: 7 WORLD TRADE CENTER		CONTRACT	DWG.No.	
CHK'D 28 ES	DATE 31-5-85		DETAIL: COLUMN (80) (10TH TIER)		84-152	1120	