

W22 3/8 x 730

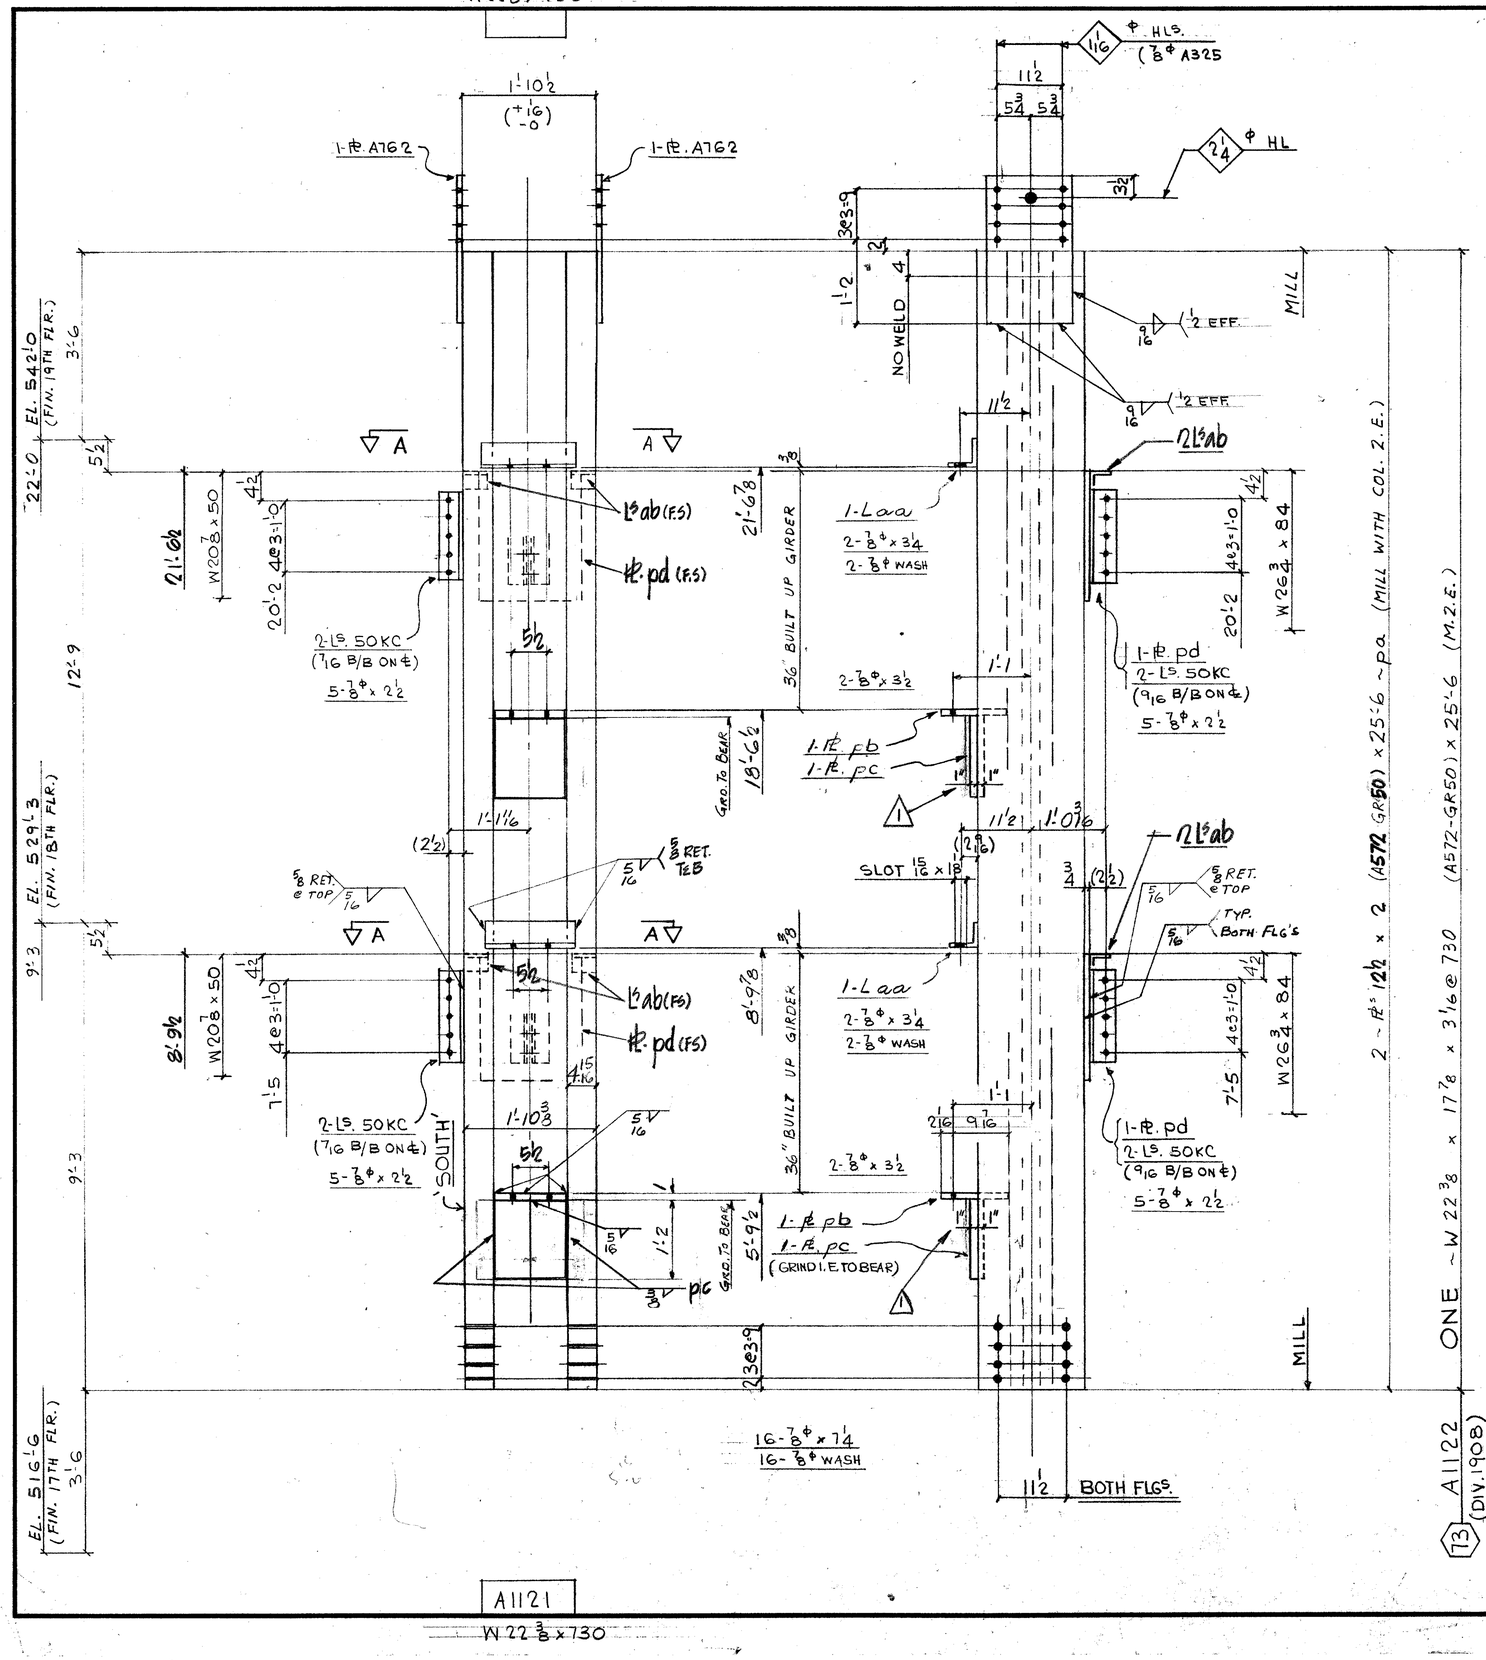

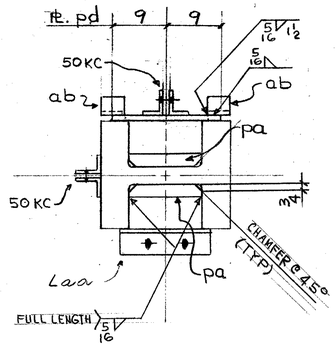

SECTION A-A

FIELD BOLTS:

20 - 7/8Φ (A325F) x 2 1/2
4 - x 3/4
4 - x 3 1/2
16 - x 7 1/4
24 - 7/8Φ (A325) WASH.

DIM'S SHOWN IN BRACKETS ARE BASED ON ACCURATE COL SIZES.

SHOP SCRIBE VISIBLE C/L ON BOTH FLGS & B/S WEB TOP & BOTT.

MAT'L G40.21-44W U/N
E70 SERIES ELECTRODES
REF. DWG. E18/19
E117, E117A, 901 9115

BILL OF MATERIAL

LINE	CCOSDTE	COMMX SHIP DIVN.	PIECE MARKS MAIN MAT'L.	PIECE MARKS DETAIL MAT'L.	NO. OF PIECES	MATERIAL DESCRIPTION PL	WIDTH Inch	WIDTH 16th	X PLATE ONLY	THK. In.	THK. 16th	GRADE CODE	DOOR	FINISHED LENGTH Feet	FINISHED LENGTH In.	FINISHED LENGTH 16th	PAGE	LINE	REMARKS
01					F001														
02																			
03				50KC	8	L	4		x 3/8			44W		12	8				
04				AA	2	L	4		x 4 x 3/8			L		1	3	0			
05				AB	4	L	3		x 3 x 3/8			L		0	4	0			PLAIN
06																			
07				PA	2	PL	12	8	x			A572GR50		25	6	0	17	26	M.2.E
08				PB	2	L	11	8	x			44W		1	0	8			
09		1		PC	2	L	12	8	x			2		1	2	0			GRIND TO BEAR
10				PD	2	L	18	0	x			2		1	9	0			
11				A762	2	L	14	8	x			2		2	1	0			
12																			
13																			
14																			
15																			
16					1	L	F. 5/16							1	2	5			
17					1	L	F. 3/8							5	0	0			
18					1	L	F. 9/16							4	0	0			
19																			
20																			
21																			
22			1908 A1122		1	W14 x 730						A572GR50		25	6	0	17	12	M.2.E.
23																			
24																			
25																			
26				TOTAL	29				TOTAL					191					1-OF-1

LINE	CCOSDTE	COMMX SHIP DIVN.	PIECE MARKS MAIN MAT'L.	PIECE MARKS DETAIL MAT'L.	NO. OF PIECES	MATERIAL DESCRIPTION PL	WIDTH Inch	WIDTH 16th	X PLATE ONLY	THK. In.	THK. 16th	GRADE CODE	DOOR	FINISHED LENGTH Feet	FINISHED LENGTH In.	FINISHED LENGTH 16th	PAGE	LINE	REMARKS
01																			
02																			
26				TOTAL					TOTAL										

Approved E&R May 10/85

R/E/V.		DATE	BY
R	1	June 6/85	GP
E	2	DATE	BY
V.	3	DATE	BY

SPEC. AS NOTED
HOLES 15/16Φ 4/N
FINISH NONE

FRANKEL STEEL LIMITED
220 ATTWELL DRIVE, UNIT 1, REXDALE, ONTARIO M9W 5B2

MADE 27	DATE	SQUAD
EC.	APR'85	FR
CHK'D. 28	DATE	
GP	APR'85	

PROJECT: 7 WORLD TRADE CENTER
DETAIL: COLUMN (73) (10TH TIER)

CONTRACT	DWG.No.
84-152	1122

A1121
W22 3/8 x 730