
W20 7/8 x 605

A1126-A
B1126-B

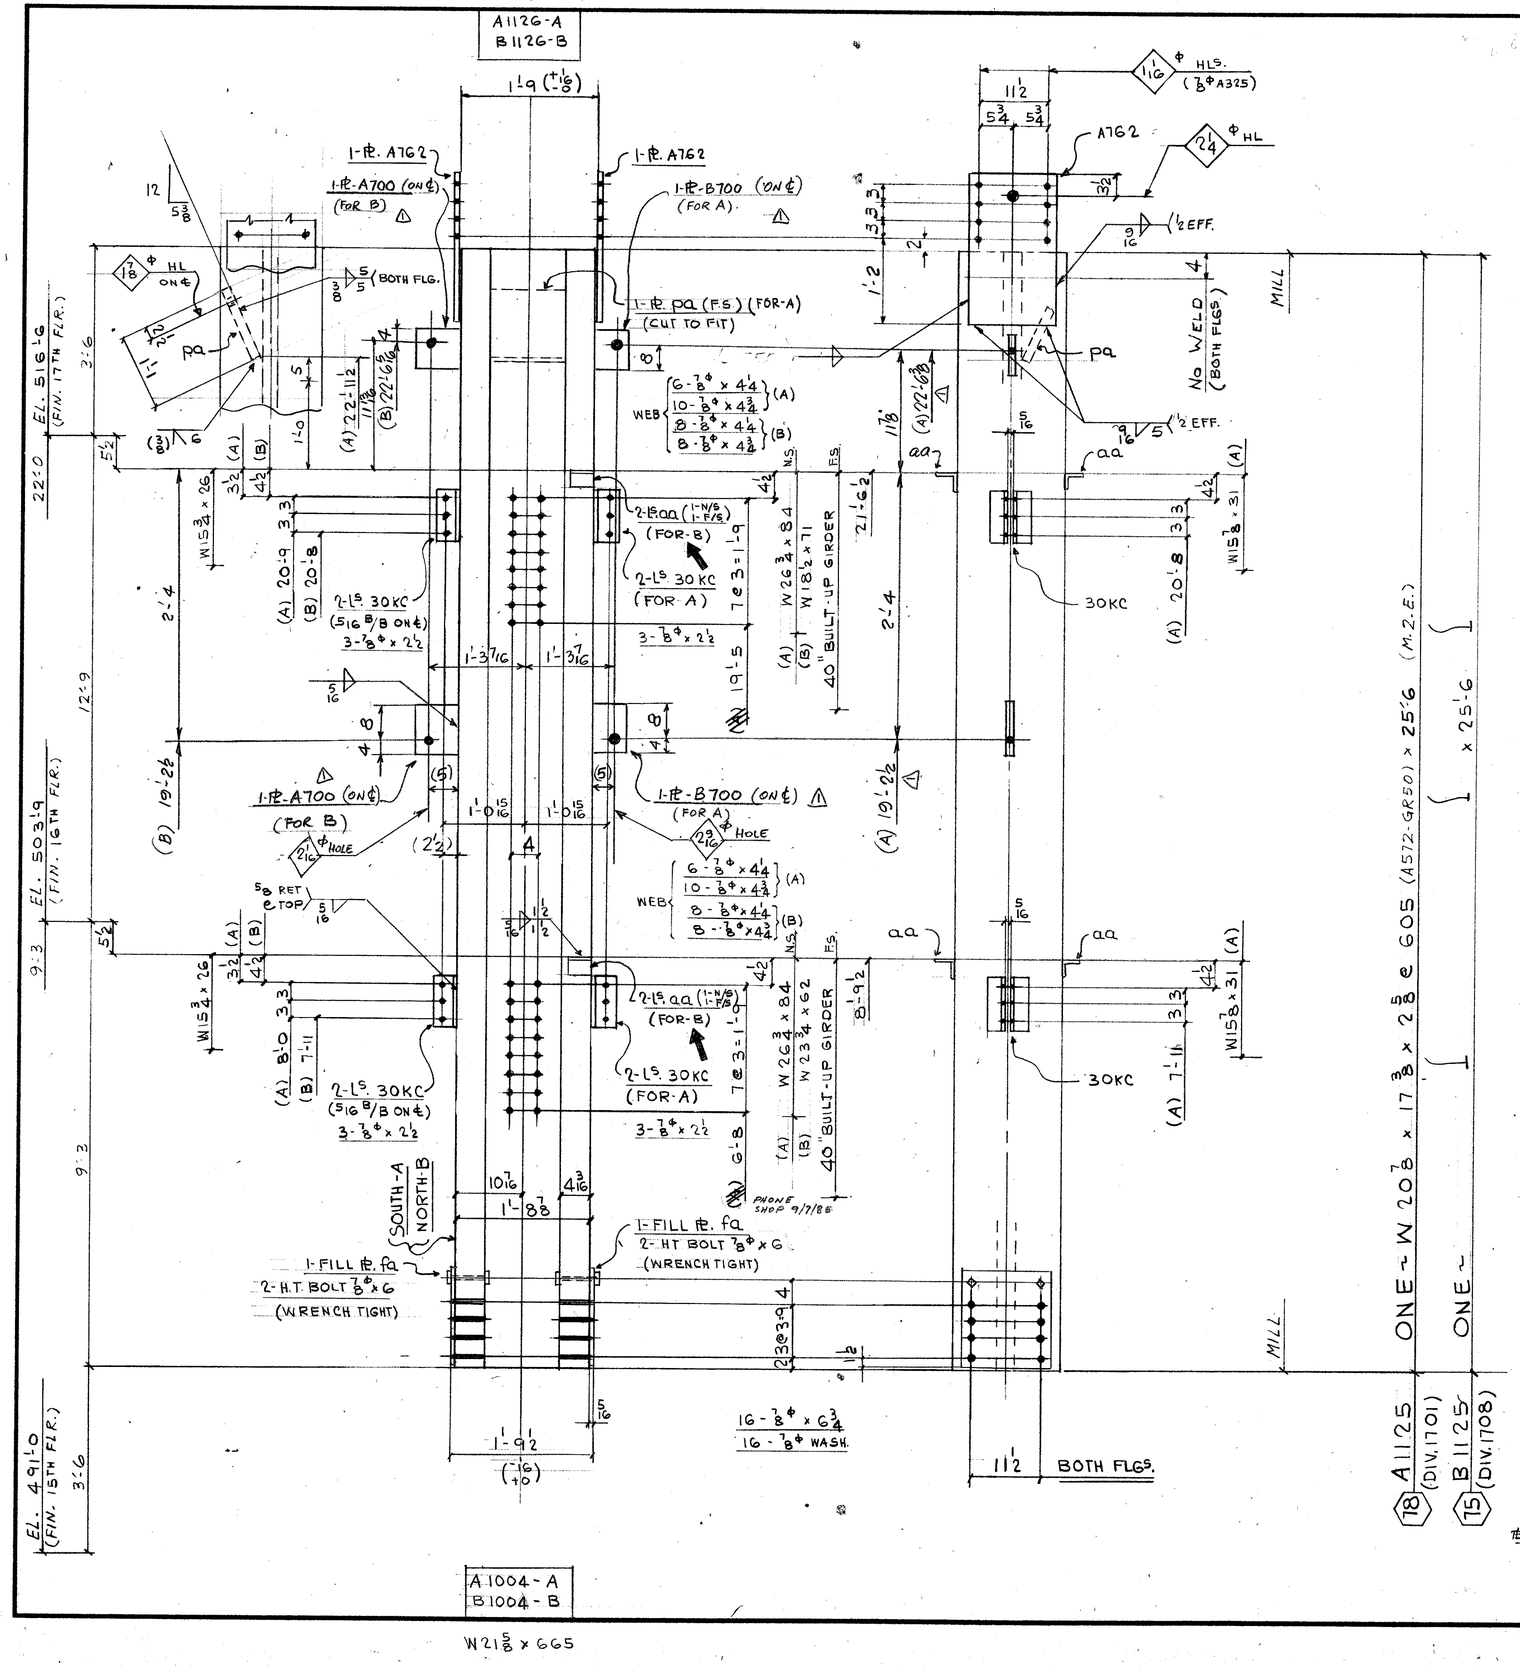

A1004-A
B1004-B

W21 5/8 x 665

FIELD BOLTS

18 - 7/8 ϕ (A325F) x 2½
28 - x 4¼
36 - x 4¾
32 - x 6¾

32 - 7/8 ϕ (A325) WASH.

MAT'L G40.21-W44 U/N
E70 SERIES ELECTRODES
REF. DWG.'S E16/17
E117, E117A, 901

BILL OF MATERIAL

LINE	CC CODE	COMMX SHIP DIVN.	PIECE MARKS MAIN MAT'L	PIECE MARKS DETAIL MAT'L	NO. OF PIECES	MATERIAL DESCRIPTION PL	WIDTH Inch 16th	X PLATE ONLY	THK. In. 16th	GRADE CODE	DSDR	FINISHED LENGTH Feet	In. 16th	PAGE	LINE	REMARKS
01				F002												
02																
03				30KC	12	L	4	x 3 x	3/8		44W	0	8	8		
04				AA	4	L	3	x 3 x	3/8		⊥	0	3	0		
05		X		A700	2	PI	9	0 x		10		1	0	0		PLAIN (FOR B)
06				A762	4	PI	14	8 x		010	44W	2	1	0		
07				FA	4	L	14	8 x		05		1	4	0		
08				PA	1	L	12	8 x		112		1	1	0		
09		X		B700	2	⊥	9	0 x		10	⊥	1	0	0		CUT TO FIT (FOR A)
10					1		IF	5/16					1	8	0	
11					1		IF	9/16					8	0	0	
12					1		IF	3/8					5	0	0	
13																
14																
15			1701	A1125	1		W14 x 605			A572GR50		25	6	0	16	9 M26
16			1708	B1125	1		⊥			⊥		25	6	0	1	1 ⊥
17																
18																
19																
20																
21																
22																
23																
24																
25																
26			TOTAL	36			TOTAL	87								1-OF-1

01																
02																
26			TOTAL				TOTAL									

REV					
1	DATE July 18/85	BY WG	SPEC AS NOTED		
2	DATE	BY	HOLES 15/16 ϕ U/N		
3	DATE	BY	FINISH NONE		

FRANKEL STEEL LIMITED
220 ATTWELL DRIVE, UNIT 1, REXDALE, ONTARIO M9W 5B2

MADE 27	EC	DATE APR 85	SQUAD FR	PROJECT: 7 WORLD TRADE CENTER	CONTRACT	DWG.No.
CHK'D 28	ES	DATE 28-5-85		DETAIL: COLUMNS (18) & (15) (9TH TIER)	84-152	1125