
W19 5/8 x 550

A1139 -A
B1139-B

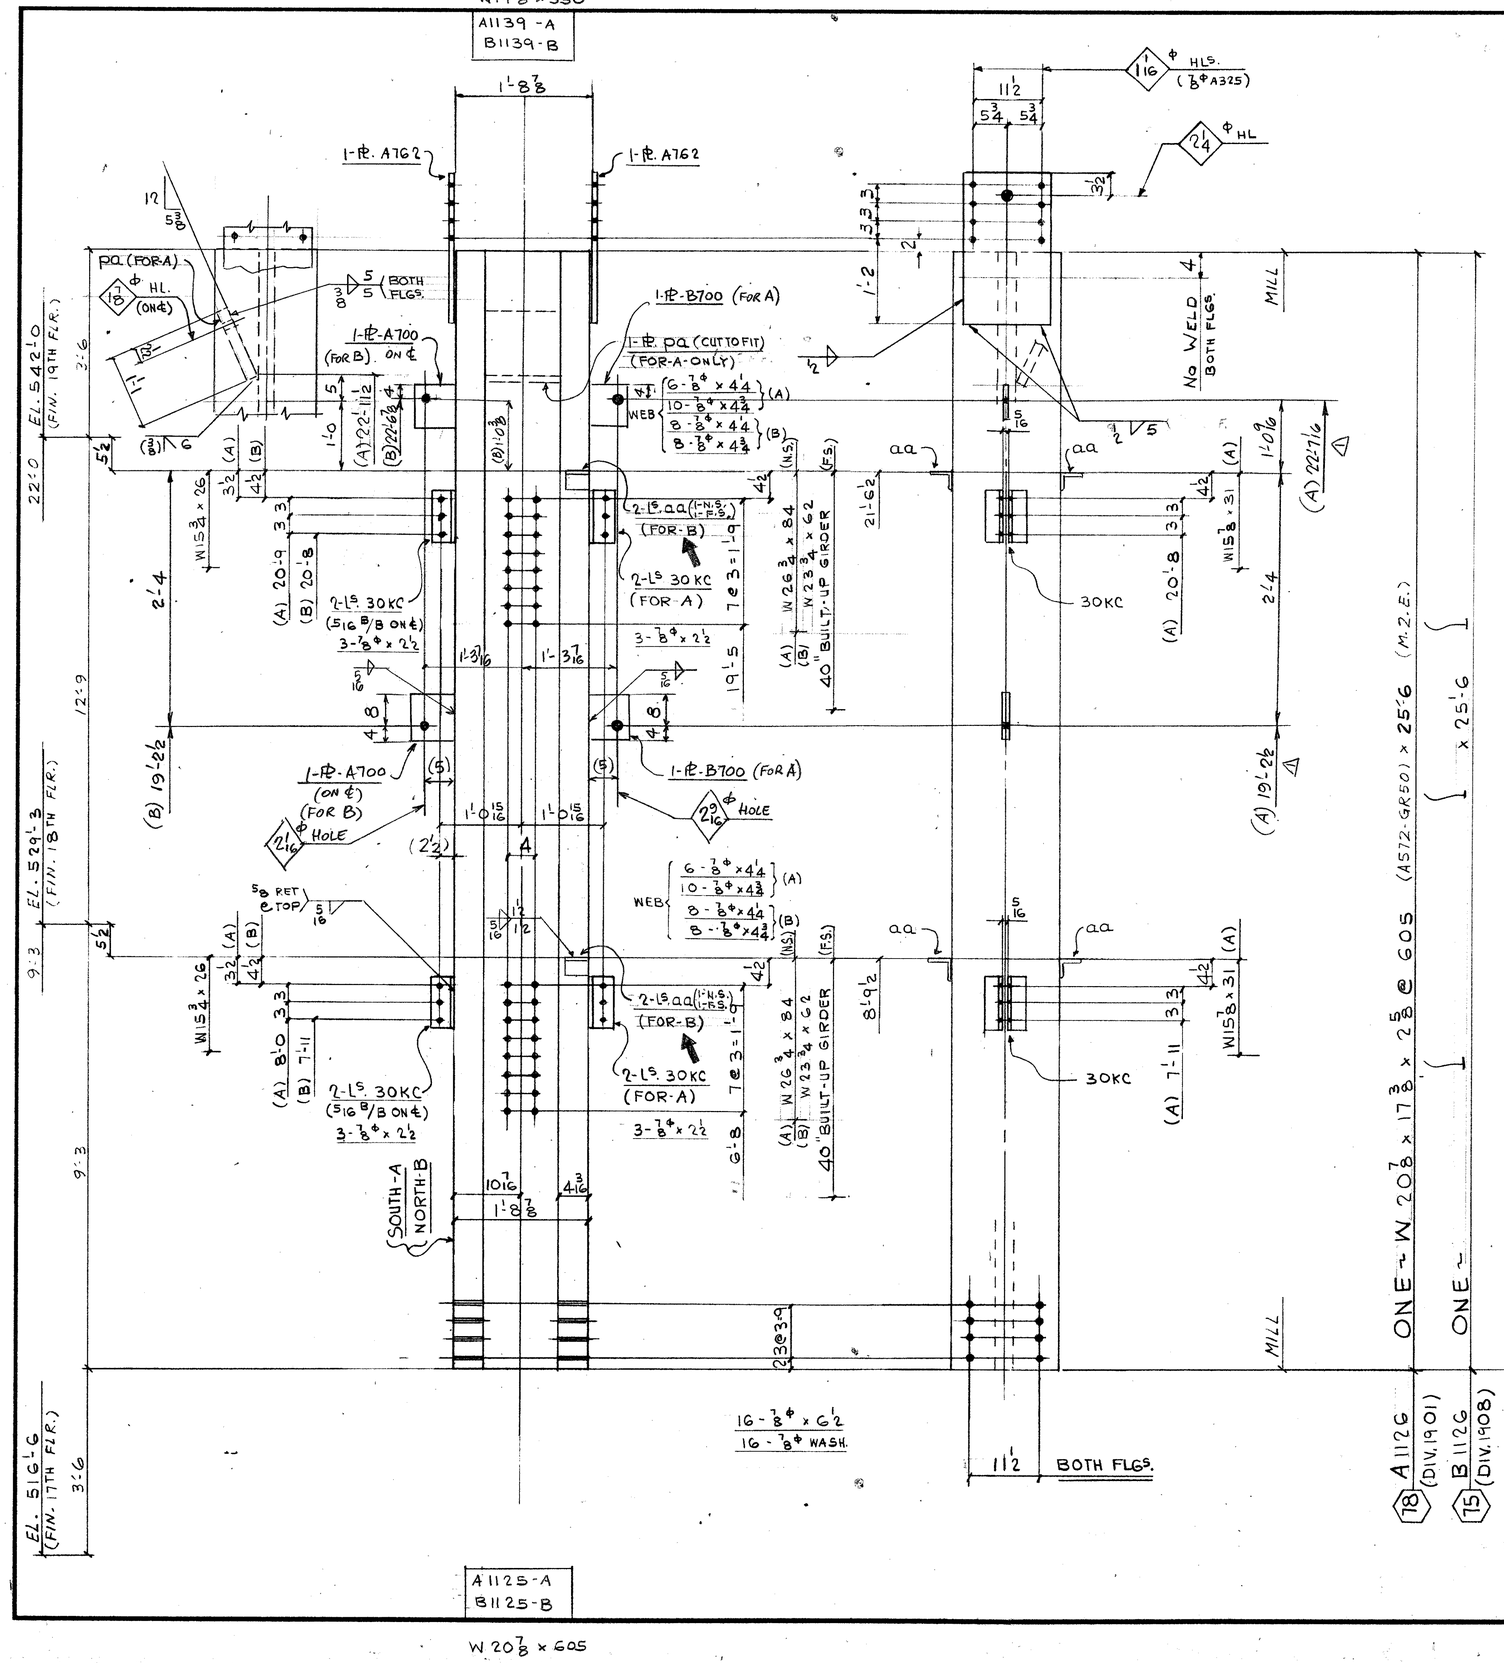

A1125-A
B1125-B

W 20 7/8 x 605

FIELD BOLTS

28 - 7/8Φ (A325F) x 2 1/2
28 - x 4 1/4
36 - x 4 3/4
32 - x 6 1/2

32 - 7/8Φ (A325) WASH.

DIM'S SHOWN IN BRACKETS ARE BASED ON ACCURATE COL SIZES.

SHOP SCRIBE VISIBLE C/L ON BOTH FLGS & B/S WEB TOP & BOTT.

MAT'L G40·21-W44 U/N
E70 SERIES ELECTRODES
REF. DWG.S E18/19
E117, E117A, 901

BILL OF MATERIAL

LINE	CODE	COMMX SHIP DIVN.	PIECE MARKS MAIN MAT'L.	PIECE MARKS DETAIL MAT'L.	NO. OF PIECES	MATERIAL DESCRIPTION PL	WIDTH Inch	16th	X PLATE ONLY THK. In.	16th	GRADE CODE	DSGR	FINISHED LENGTH Feet	In.	16th	PAGE	LINE	REMARKS
01				FOO2														
02																		
03				30KC	12	L	4		x 3 x 3/8		44W		0	8	8			
04				AA	4	L	3		x 3 x 3/8			⊥	0	3	0			PLAIN.
05																		
06				A762	4	PI	14		8 x		010		44W		2	1	0	
07				PA	1	⊥	12		8 x		112		⊥		1	1	0	CUT TO FIT
08	X			A700	2	⊥	9		0 x		10		⊥		1	0	0	(FOR B)
09	X			B700	2	⊥	9		0 x		10		⊥		1	0	0	(FOR A)
10					1		IF	5/16							18	0	0	
11					1		IF	1/2							8	0	0	
12					1		IF	3/8							3	0	0	
13																		
14																		
15	19	01	A1126		1				W 14 x 605		A572 GR 50		25	6	0	16	9	M.2.E.
16	19	08	B1126		1				⊥		⊥		25	6	0	⊥	⊥	⊥
17																		
18																		
19																		
20																		
21																		
22																		
23																		
24																		
25																		
26			TOTAL		32				TOTAL				84					1-OF-1
01																		
02																		
26			TOTAL						TOTAL									

Δ: A & B700 ADDED

July 19/85

R E V	1 DATE July 19/85	BY WG	SPEC. As NOTED	**FRANKEL STEEL LIMITED**	
	2 DATE	BY	HOLES 15/16Φ U/N	220 ATTWELL DRIVE, UNIT 1, REXDALE, ONTARIO M9W 5B2	
	3 DATE	BY	FINISH NONE		
MADE 27 EC	DATE APR'85	SQUAD FR	PROJECT: 7 WORLD TRADE CENTER	CONTRACT 84-152	DWG.No. 1126
CHK'D 28 ES	DATE 31-5-85		DETAIL: COLUMNS (18) & (15) 10TH TIER		