
W204 x 550

A1144

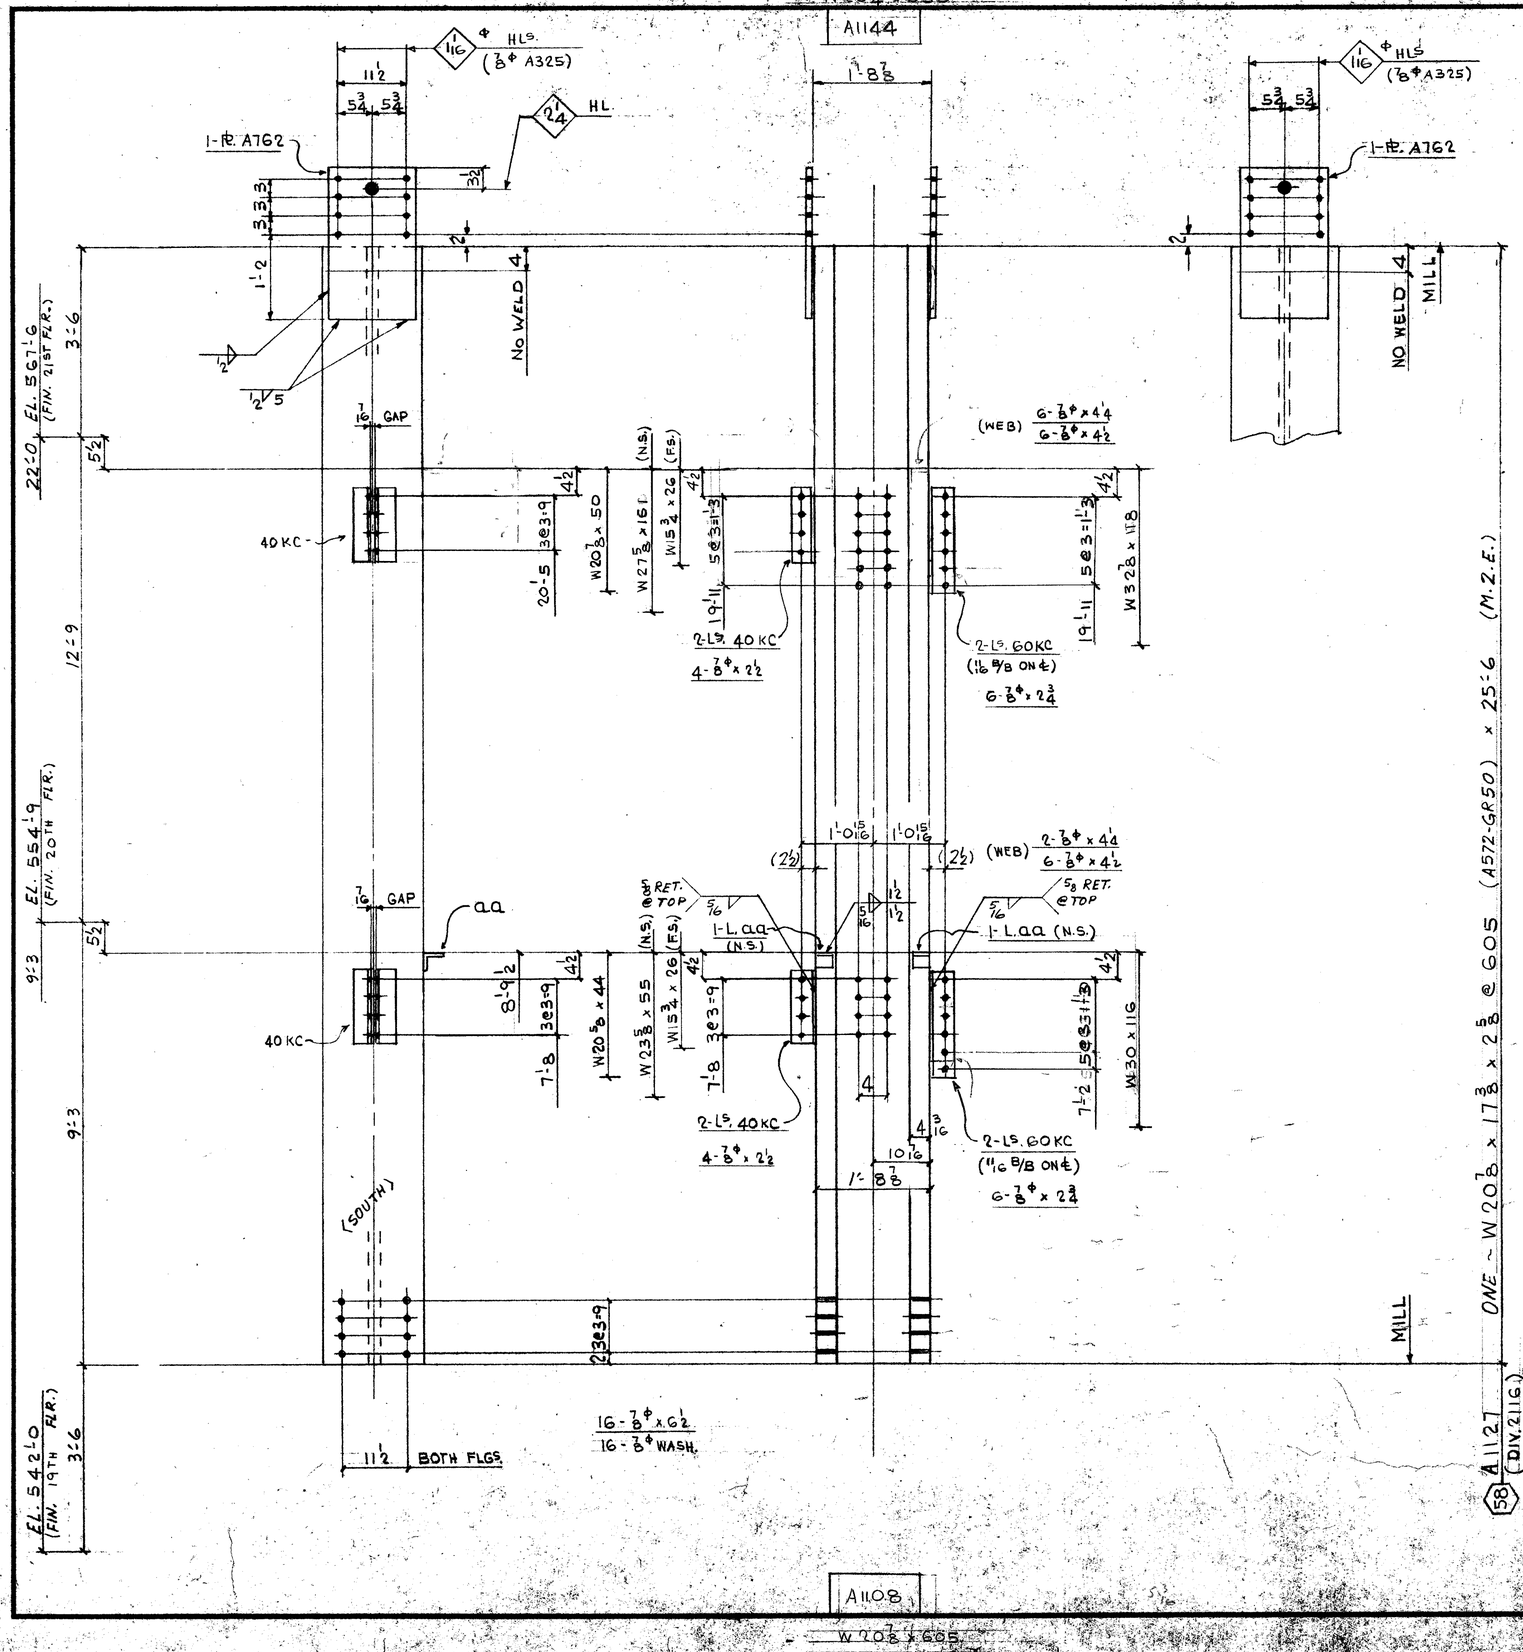

A1108

W 20 3/8 x 605

FIELD BOLTS:

8 - 7/8Φ (A325F) x 2 1/2
12 - x 2 3/4
8 - x 4 1/4
12 - x 4 1/2
16 - x 6 1/2
16 - 7/8Φ (A325) WASH

DIM'S SHOWN IN BRACKETS ARE BASED ON ACCURATE COL SIZES.

SHOP SCRIBE VISIBLE C/L ON BOTH FLGS & B/S WEB TOP & BOTT.

MAT'L G40·21-44W U/N
E70 SERIES ELECTRODES
REF. DWG.S E20, E21
E117, 901

BILL OF MATERIAL

LINE	COOSDTE	COMMX SHIP DIVN.	PIECE MARKS MAIN MAT'L.	PIECE MARKS DETAIL MAT'L.	NO. OF PIECES	MATERIAL DESCRIPTION PL	WIDTH Inch	16th	X PLATE ONLY THK. In.	16th	GRADE CODE	DSOR	FINISHED LENGTH Feet	In.	16th	PAGE	LINE	REMARKS
01					F001													
02																		
03				40KC	4	L	4	x	3	x 3/8		44W		9	11	8		
04																		
05				AA	2	L	3	x	3	x 3/8				0	3	0		PLAIN
06				GOKC	4	L	4	x	3	x 3/8		L		1	5	8		
07				A762	2 PI	14	B	x			0 10	44W		2	1	0		
08																		
09																		
10					1	F	5/16							10	0	0		
11					1	F	1/2							4	0	0		
12																		
13																		
14																		
15	2116	A1127			1	W	14	x	605		A572GR50		25	6	0	15	6	M.2.E.
16																		
17																		
26	TOTAL		16		TOTAL	42												1-OF-1

01																		
02																		
03																		
08																		
09																		
26	TOTAL				TOTAL													

REV.					
1	DATE	BY	SPEC. AS NOTED	FRANKEL STEEL LIMITED	
2	DATE	BY	HOLES 15/16 Φ U/N	220 ATTWELL DRIVE, UNIT 1, REXDALE, ONTARIO M9W 5B2	
3	DATE	BY	FINISH NONE		
MADE 27 EC	DATE APR 85	SQUAD FR	PROJECT: 7 WORLD TRADE CENTER	CONTRACT	DWG. No.
CHK'D 28 OW	DATE JUNE 5		DETAIL: COLUMN 58 (11TH TIER)	84-152	W27