
W178 x 311

A1145

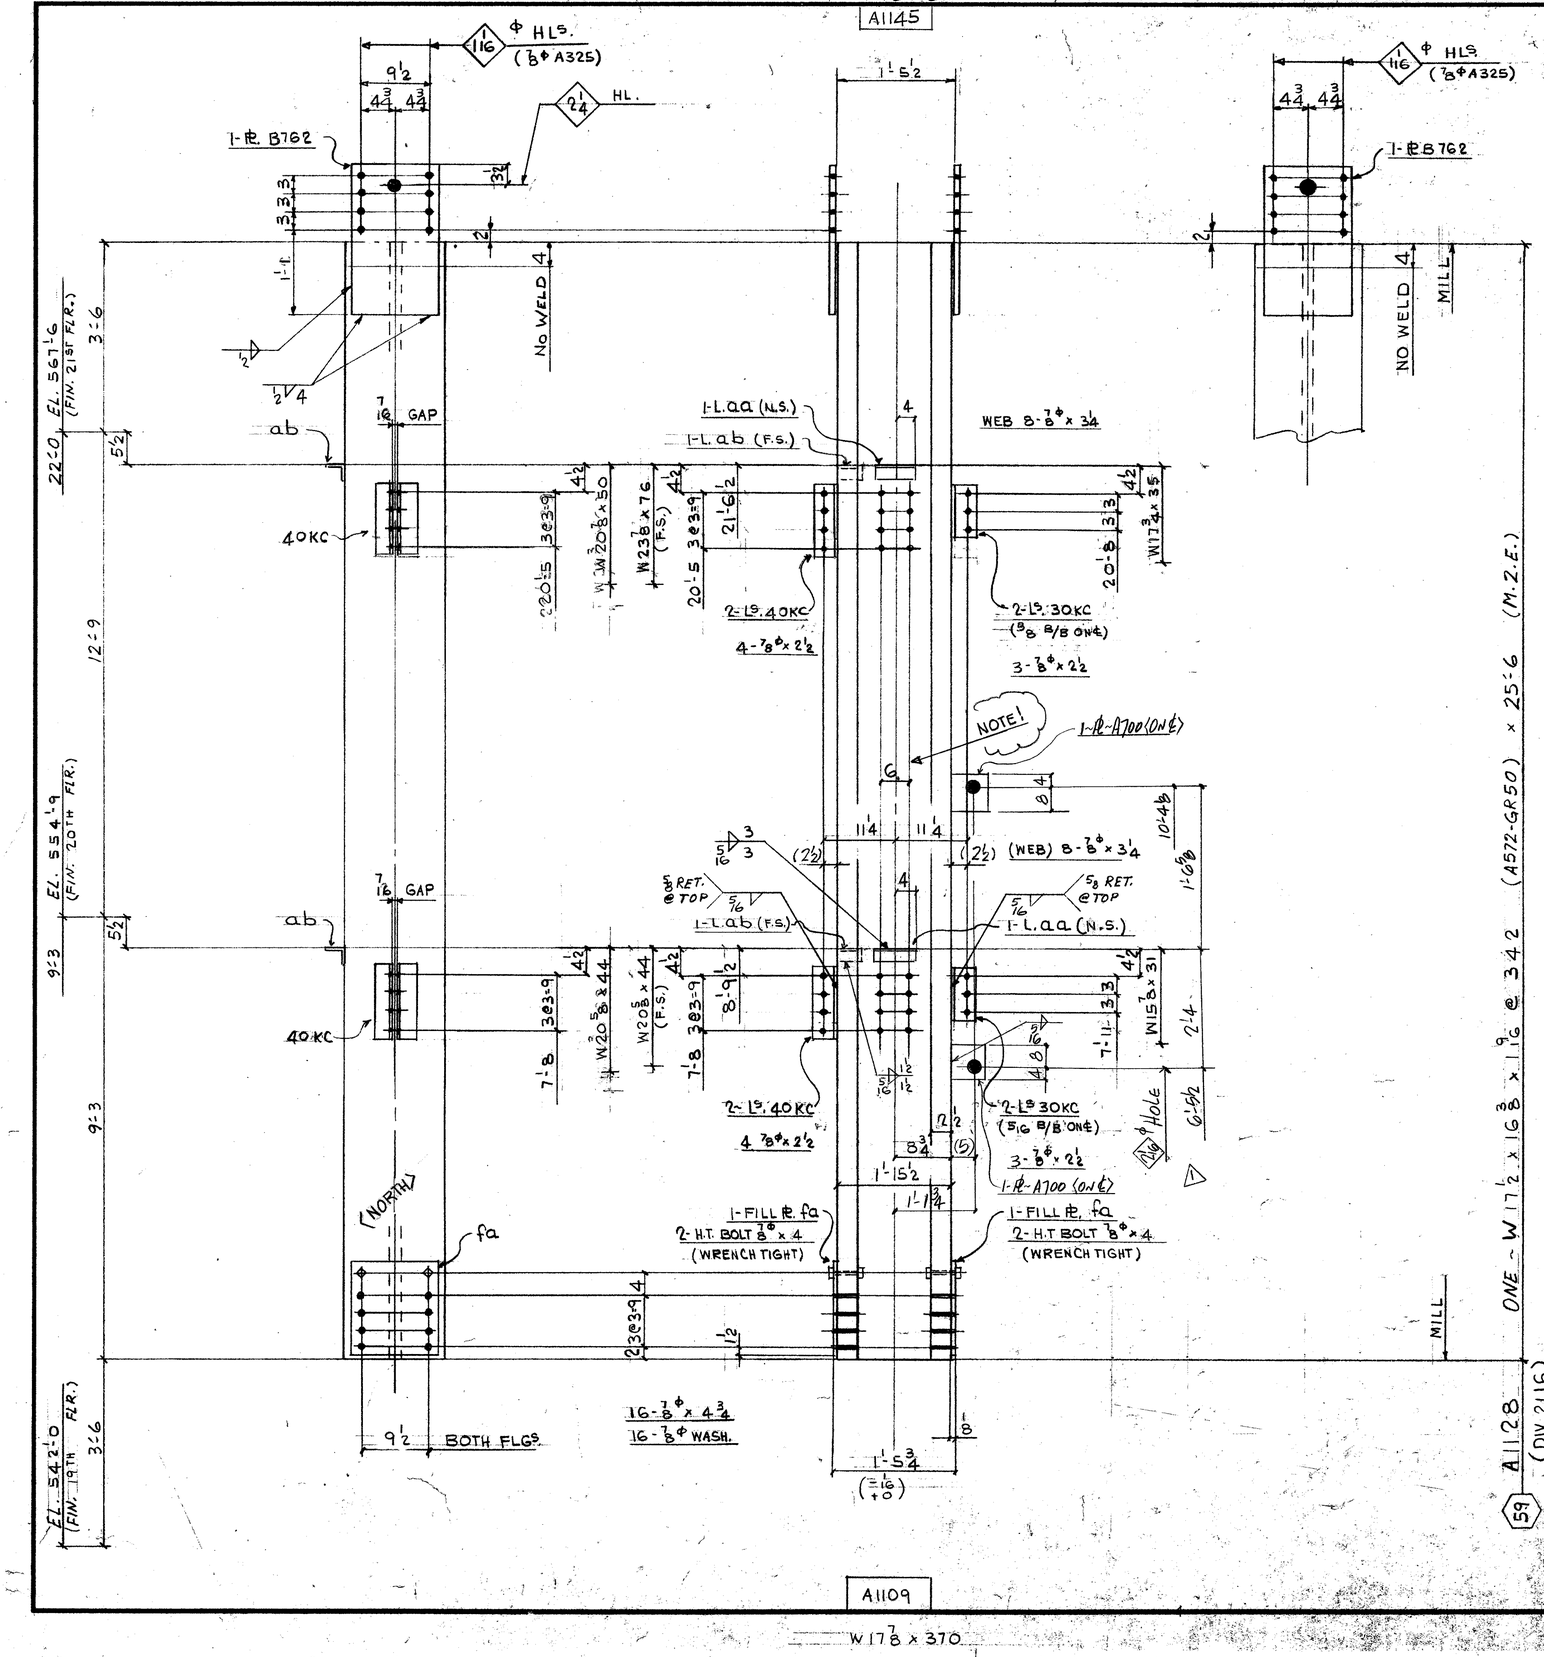

A1109

W178 x 370

FIELD BOLTS:

14 - 7/8Φ (A325F) x 2½
16 - ⊥ x 3¼
16 - ⊥ x 4¾
16 - 7/8Φ (A325) WASH.

DIM'S SHOWN IN BRACKETS ARE BASED ON ACCURATE COL SIZES.

SHOP SCRIBE VISIBLE C/L ON BOTH FLGS & B/S WEB TOP & BOTT.

MAT'L G40.21-44W U/N
E70 SERIES ELECTRODES
REF. DWG.S E19, E20
E117, C 901

BILL OF MATERIAL

LINE	CCODE	COMM'X SHIP DIVN.	PIECE MARKS MAIN MAT'L.	PIECE MARKS DETAIL MAT'L.	NO. OF PIECES	MATERIAL DESCRIPTION PL	WIDTH Inch	WIDTH 16th	X PLATE ONLY	THK. In.	THK. 16th	GRADE CODE	DSGR	FINISHED LENGTH Feet	FINISHED LENGTH In.	FINISHED LENGTH 16th	PAGE	LINE	REMARKS
01				F001															
02																			
03				30KC	4	L	4		x 3 x 3/8			44W		2	8	8			
04				40KC	4	⊥						⊥		3	11	8			
05				AA	2	L	3		x 3 x 3/8					0	8	0			PLAIN
06				AB	2	⊥						⊥		0	3	0			⊥
07				B762	2	PI	12	8	x		0 10	44W		2	0	0			
08				FA	2	⊥	12	8	x		0 2	⊥		1	4	0			
09		X		A700	2	PI	9	0	x		1 0	44W		1	0	0			
10					4	H.T BOLT 7/8 x 4						325							
11																			
12																			
13					1	LF	5/16								9	0	0		
14					1	LF	1/2								4	0	0		
15																			
16																			
17																			
18			2116	A1128	1	W14 x 342						1512GR50		25	6	15	10	M.2.E	
19																			
20																			
21																			
22																			
23																			
24																			
25																			
26			TOTAL		26				TOTAL			42							1-OF-1

01																			
02																			
26			TOTAL						TOTAL										

R E V.	1 DATE July 17/85	BY GG	SPEC. AS NOTED	FRANKEL STEEL LIMITED	
	2 DATE	BY	HOLES 15/16Φ U/N	220 ATTWELL DRIVE, UNIT 1, REXDALE, ONTARIO M9W 5B2	
	3 DATE	BY	FINISH NONE		
MADE 27 EC	DATE APR 85	SQUAD	PROJECT: 7 WORLD TRADE CENTER	CONTRACT	DWG. No.
CHK'D. 28 OW	DATE JUN 5	FR	DETAIL: COLUMN (59) (11TH TIER)	84-152	1128

July 25/85 R
July 12/85