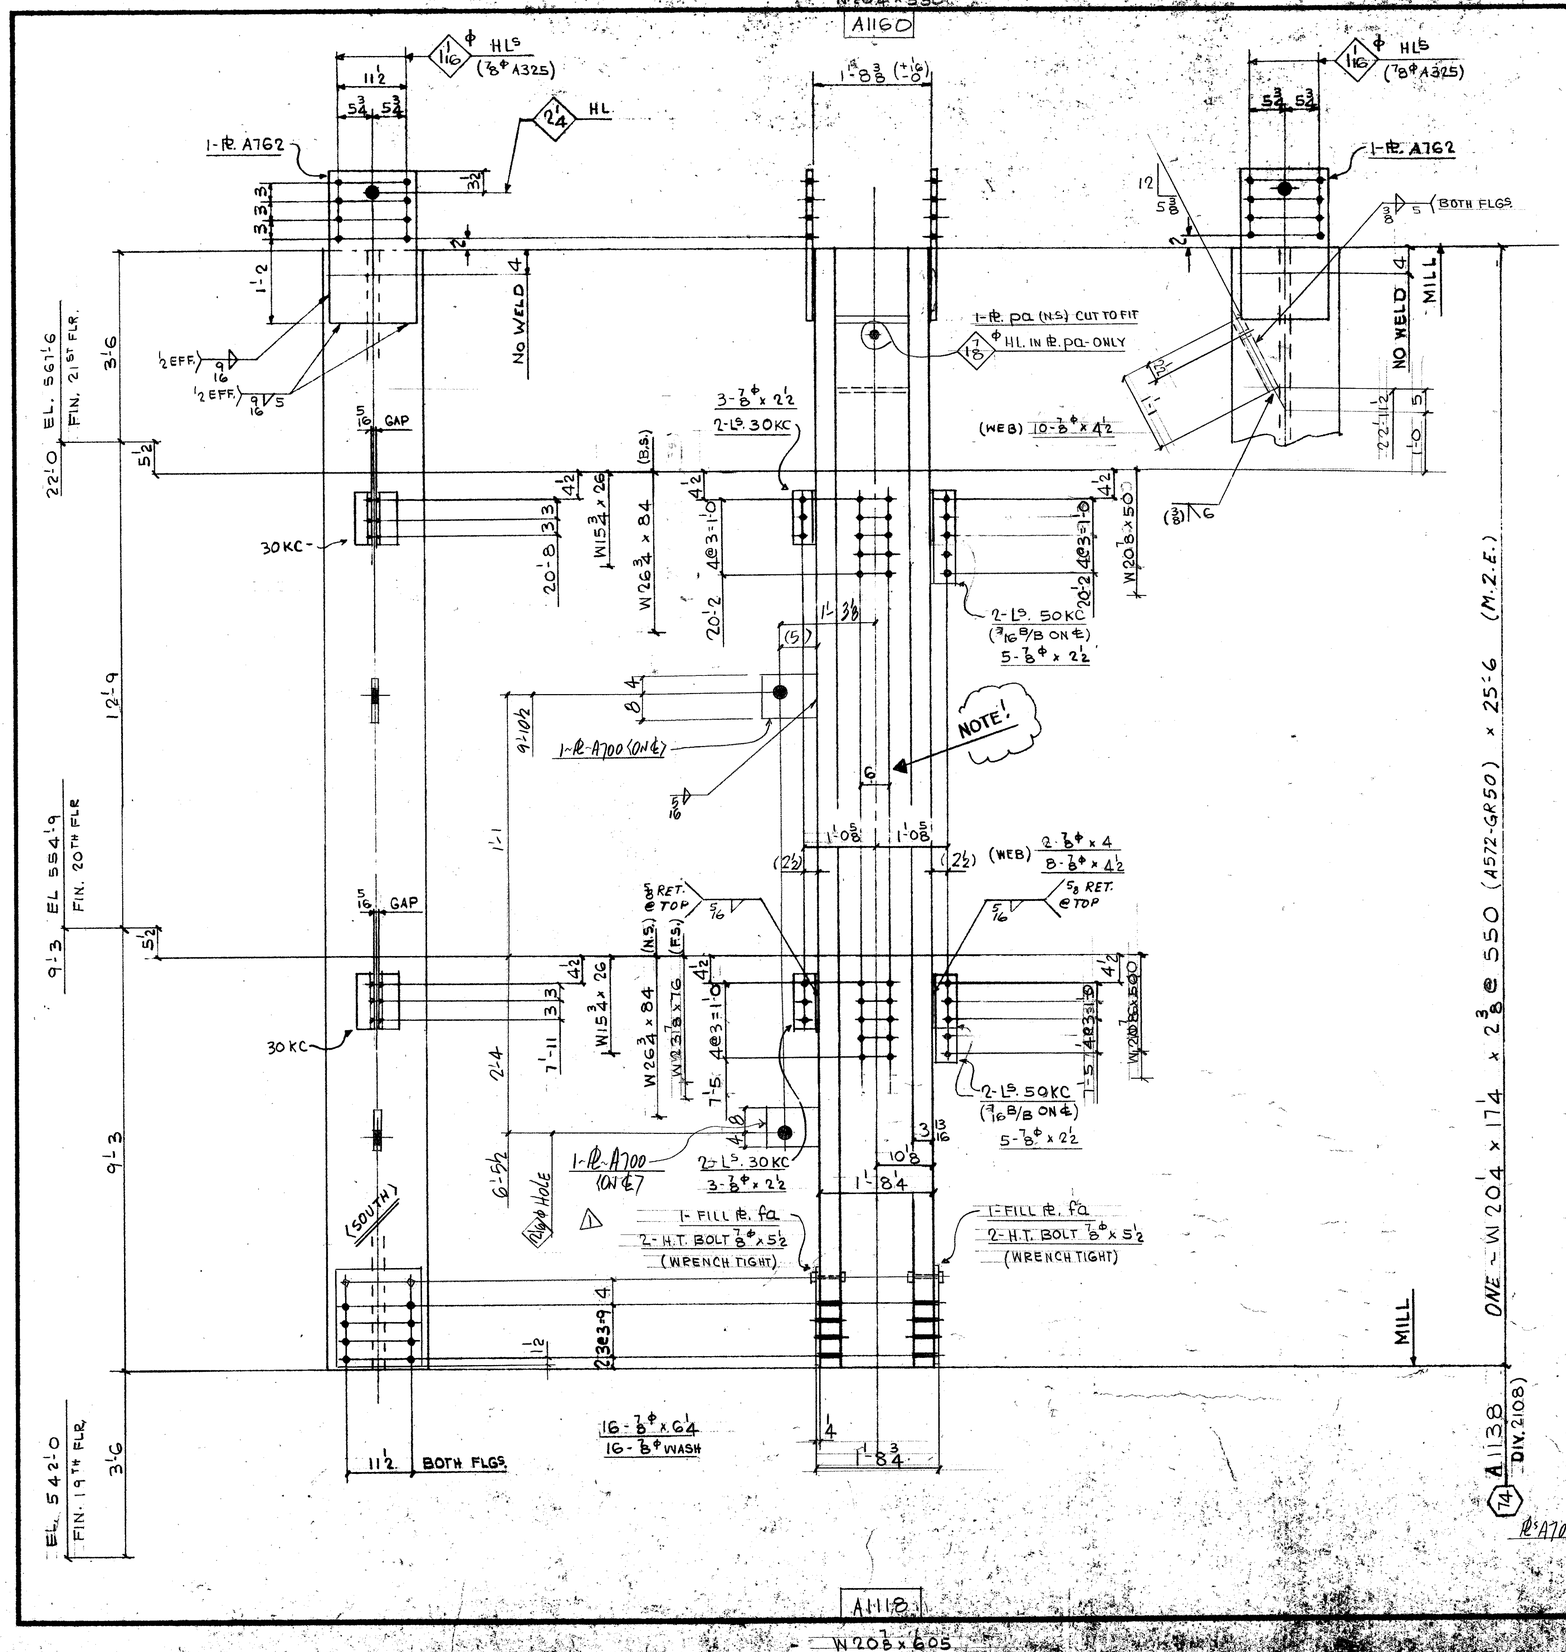


FIELD BOLTS:

16 - 7/8ϕ (A325F) x 2 1/2
2 - L x 4
18 - L x 4 1/2
16 - L x 6 1/4
16 - 7/8ϕ (A325) WASH

DIM'S SHOWN IN BRACKETS ARE BASED ON ACCURATE COL SIZES.

SHOP SCRIBE VISIBLE C/L ON BOTH FLGS & B/S WEB TOP & BOTT.

MAT'L G40.21 - 44W U/N
E70 SERIES ELECTRODES
REF. DWG.S E20, E21
E117, E117A, 901

BILL OF MATERIAL

LINE	CODE	COMMX SHIP DWN	PIECE MARKS MAIN MAT'L.	PIECE MARKS DETAIL MAT'L.	NO OF PIECES	MATERIAL DESCRIPTION WIDTH PL	WIDTH Inch	WIDTH 16th	X PLATE ONLY	THK In.	THK 16th	GRADE CODE	DOOR	FINISHED LENGTH Feet	FINISHED LENGTH In.	FINISHED LENGTH 16th	PAGE	LINE	REMARKS
01				F001															
02																			
03				30KC	4	L	4	x 3 x 3/8				44W			9	8	8		
04				50KC	4	⊥						⊥			1	2	8		
05				A762	2	PL	14	8 x		0	10	44W		2	1	0			
06				FA	2	L	14	8 x		0	4	L			1	4	0		
07				PA	1	L	12	8 x		1	12	⊥			1	1	0		CUT TO FIT
08					4	H.T. BOLT 7/8 x 5 1/2						325								
09	X			A700	2	PL	9	0 x			10				1	6	6		
10					1	LF	5/16								8	0	0		
11					1	LF	9/16								4	0	0		
12					1	LF	3/8								3	0	0		
13																			
14																			
15	2108	A1138			1		W14 x 550					A572GR50		25	6	0	16	13	M.S.E.
16																			
17																			
26			TOTAL		24				TOTAL						40			1-OF-1	
01																			
02																			
03																			
08																			
09																			
26			TOTAL						TOTAL										

A1138 DIV. 2108

1-PL-A700 ADDED

REV.	DATE	BY	
1	DATE July 19/85	BY GG	SPEC. AS NOTED
2	DATE	BY	HOLES 15/16ϕ U/N
3	DATE	BY	FINISH

MADE EC | DATE | SQUAD
CHK'D DW | DATE | FR

FRANKEL STEEL LIMITED
220 ARTWELL DRIVE, UNIT 1, REXDALE, ONTARIO M9W 5Z2

PROJECT: 7 WORLD TRADE CENTER
DETAIL: COLUMN (14) (11TH TIER)
CONTRACT 84-152
DWG. No. 1138