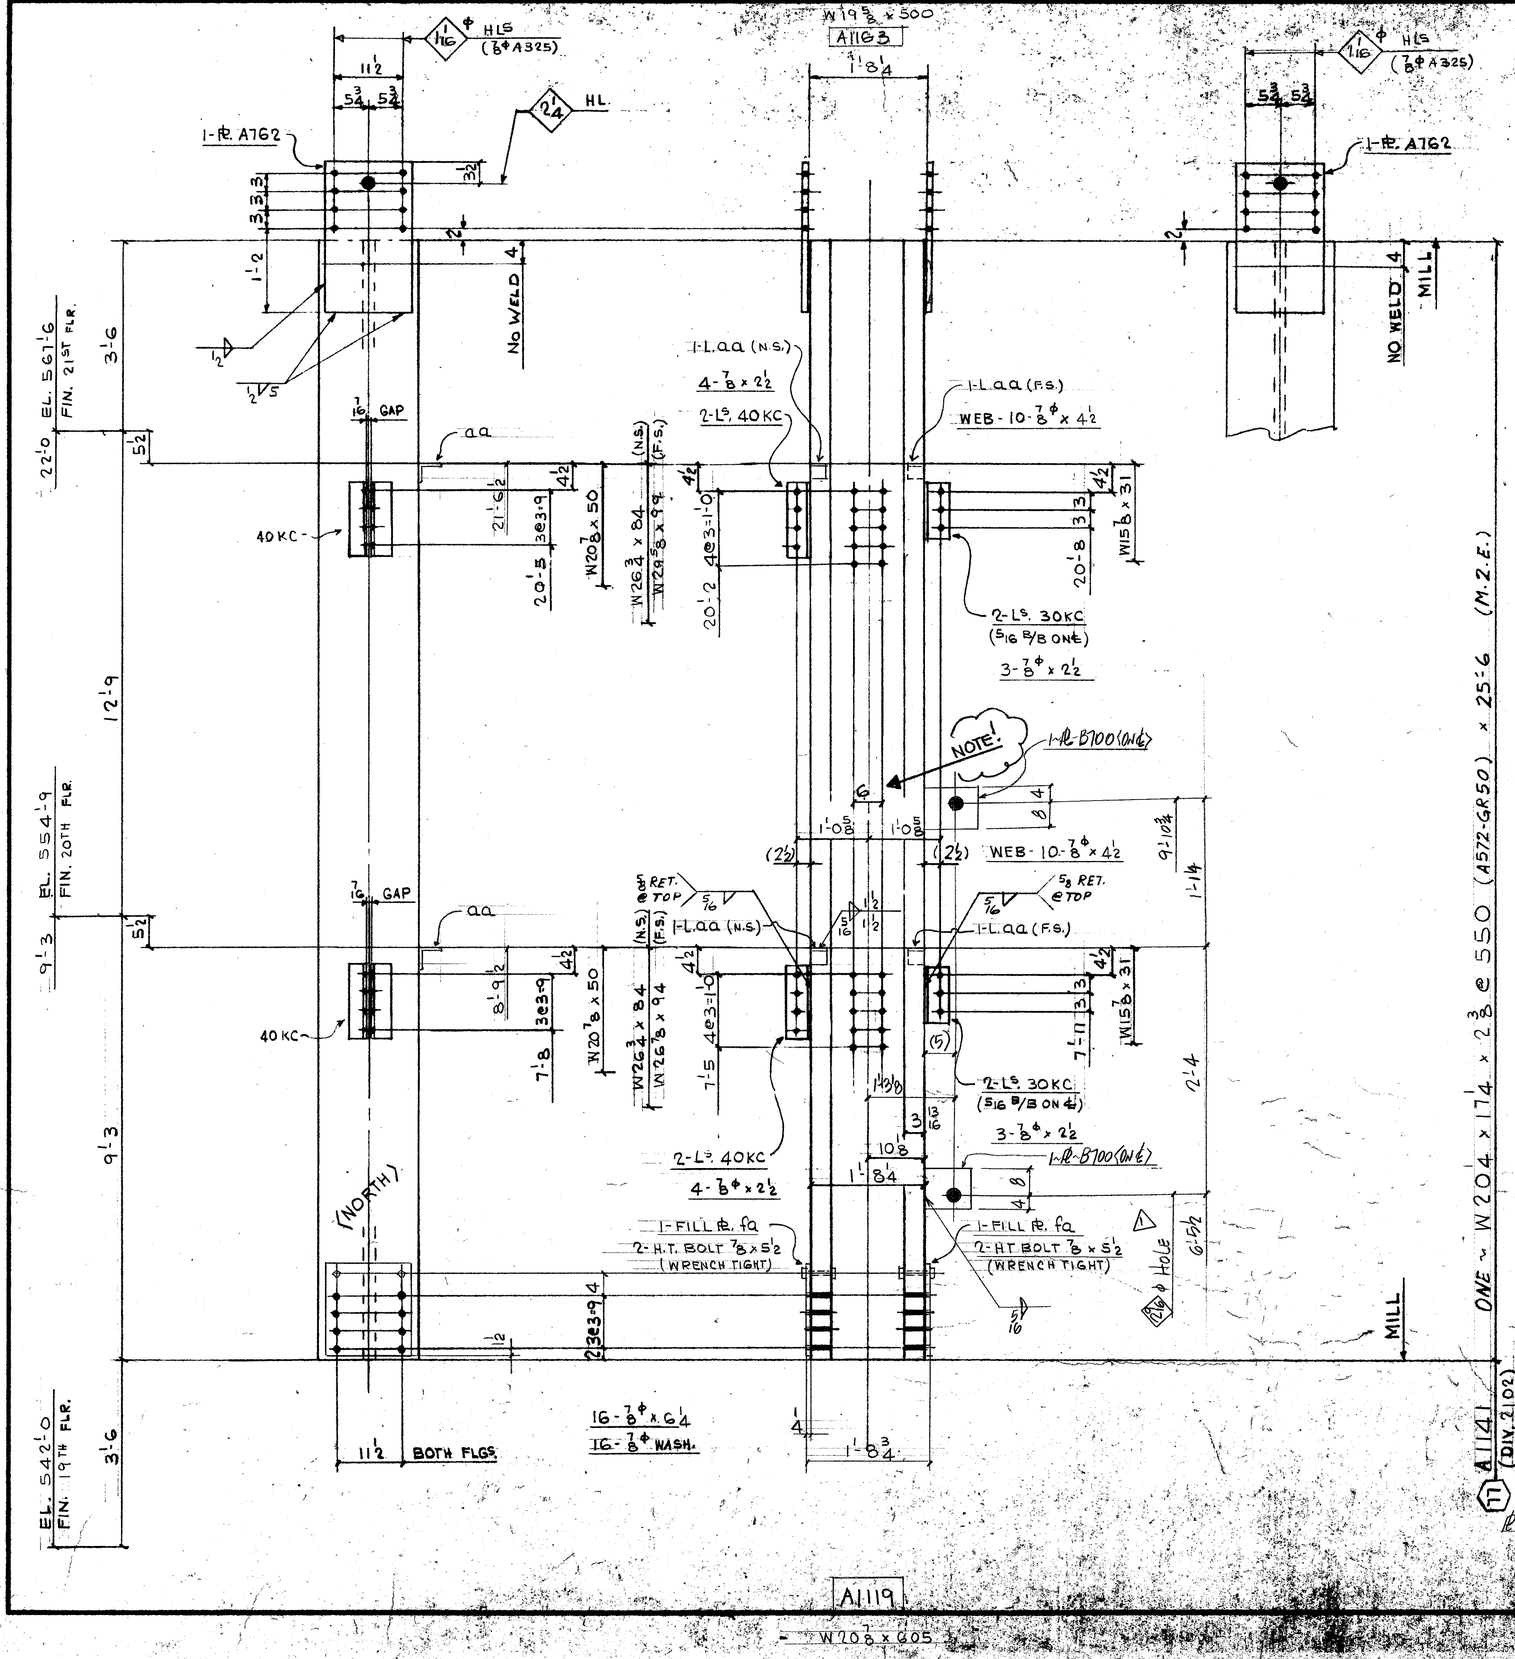


FIELD BOLTS:

14 - 7/8Φ (A325F) x 2 1/2
20 - [x 4 1/2
16 - [x 6 1/4

16 - 7/8Φ (A325) WASH.

DIM'S SHOWN IN BRACKETS ARE BASED ON ACCURATE COL SIZES.

SHOP SCRIBE VISIBLE C/L ON BOTH FLGS & B/S WEB TOP & BOTT.

MAT'L G40.21-44W U/N
E70 SERIES ELECTRODES
REF. DWG.S E20, E21
E117, E117A, 901

BILL OF MATERIAL

LINE	COOSTE	COMMX SHIP DIVN.	PIECE MARKS MAIN MAT'L	PIECE MARKS DETAIL MAT'L	NO. OF PIECES	MATERIAL DESCRIPTION PL	WIDTH Inch	16th	X PLATE ONLY THK In.	16th	GRADE CODE	DSGR	FINISHED LENGTH Feet	In.	16th	FAB	LINE	REMARKS
01				F001														
02																		
03				30KC	4	L	4	×	3	8	44W		0	8	8			
04				40KC	4	⊥					⊥		0	11	8			
05				AA	4	L	3	×	3	8	⊥		0	3	0			PLAIN
06				A762	2	PL	14	8	×		010		44W		2	1	0	0		
07				FA	2	1	14	8	×		04		1		1	4	0	0		
08					4		H.T. BOLT 7/8 x 5 1/2						325					
09		X		B100	2	PL	9	0	×		10		44W			1	0	0		
10					1		I.F. 5/16									8	0	0		
11					1		I.F. 1/2									4	0	0		
12																		
13																		
14																		
15			2102 A1141		1		W14	5	5	0	A572GR50		25	6	0	16	13	M.2.E.
16																		
17																		
26			TOTAL: 26				TOTAL				41							1-OF-1
01																		
02																		
26			TOTAL				TOTAL											

July 25/85
June 7/85

R E V.	1 DATE July 20/85 BY GG	SPEC. AS NOTED	FRANKEL STEEL LIMITED		
	2 DATE BY	HOLES 15/16 Φ U/N	220 ATTWELL DRIVE, UNIT 1, REXDALE, ONTARIO M9W 5Z2		
	3 DATE BY	FINISH NONE			
MADE 27 EC	DATE MAY 85	SQUAD	PROJECT: 7 WORLD TRADE CENTER	CONTRACT 84-152	DRG. NO. 114
CHK'D. 28 OW	DATE JUNE 7	FR	DETAIL: COLUMN (11) (11TH TIER)		