
W17⅞ x 311

A1169

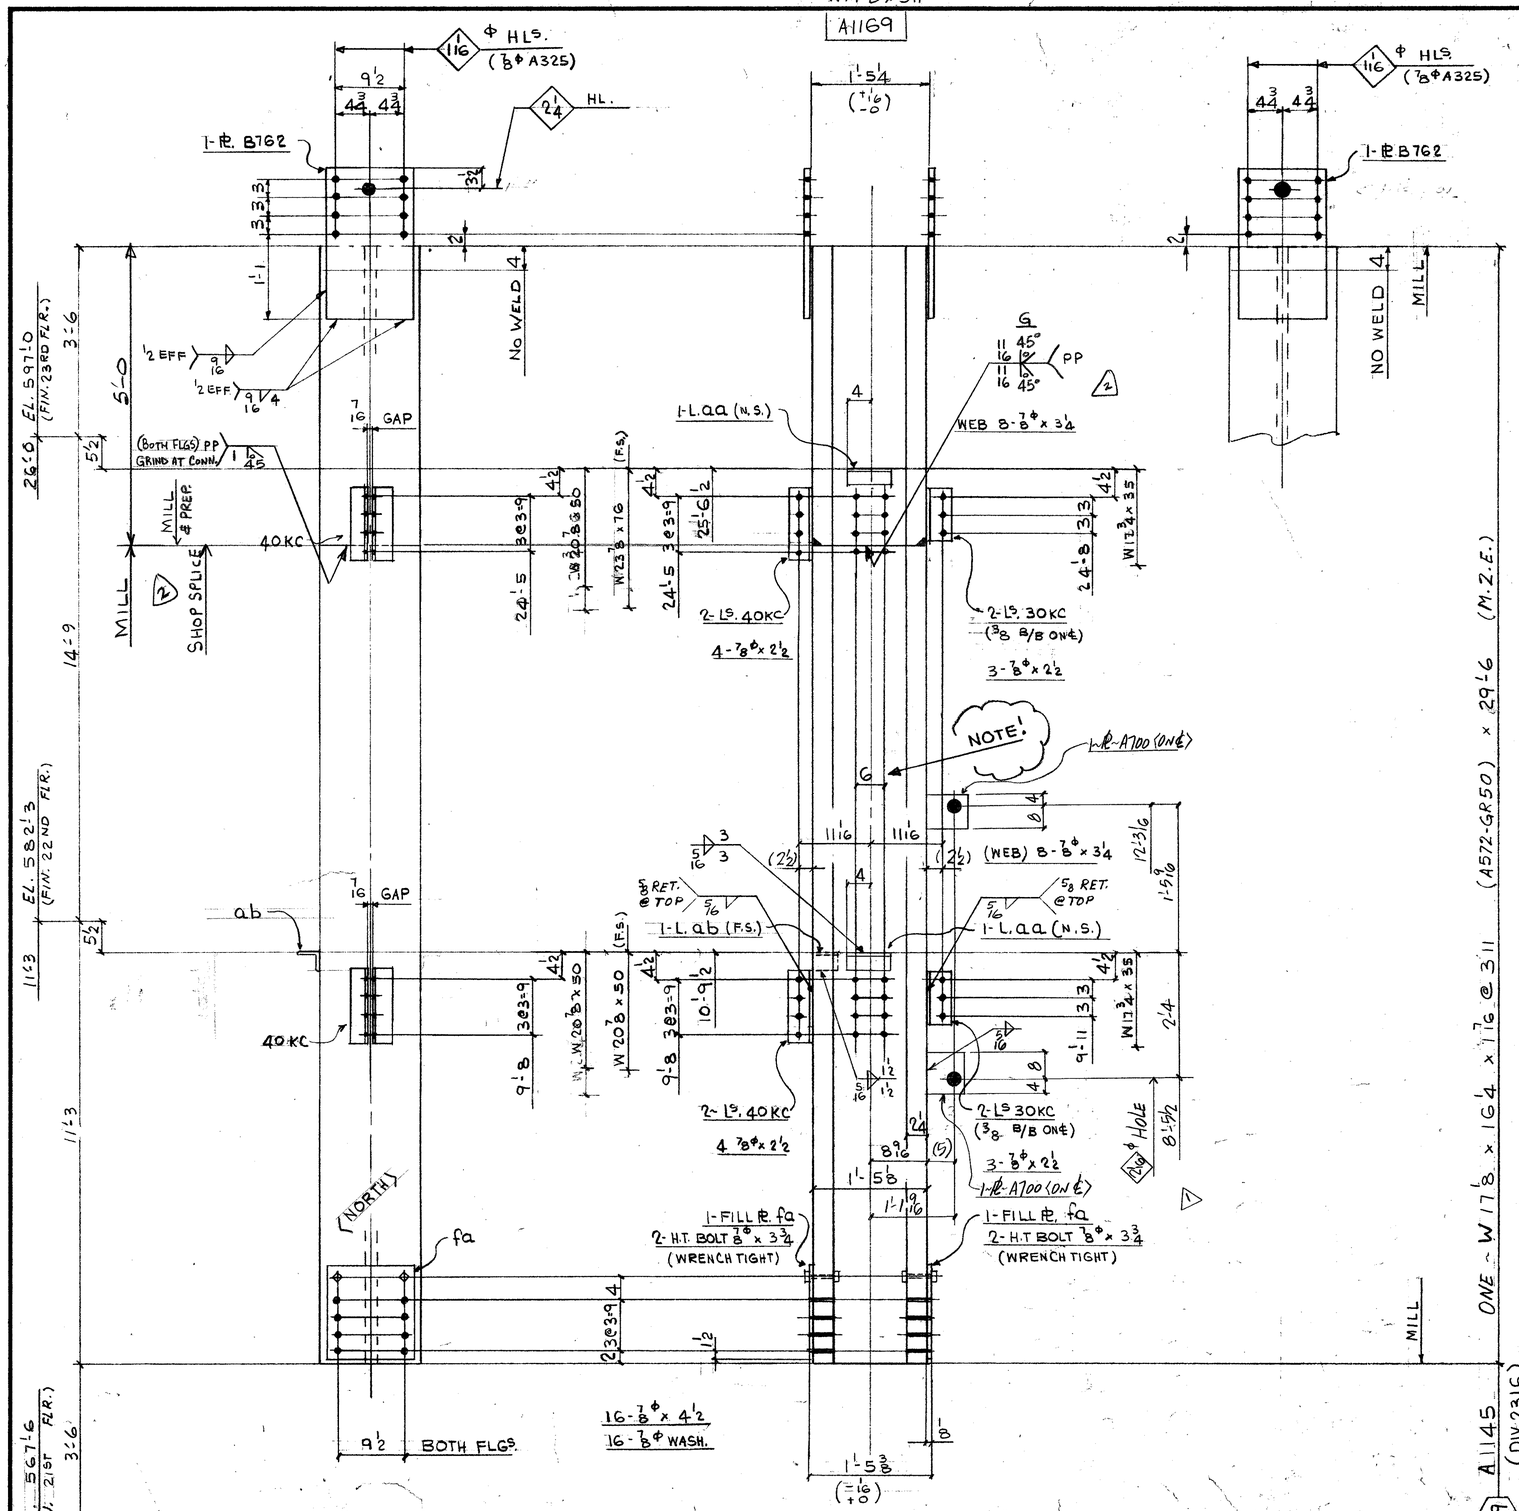

FIELD BOLTS:

14 - ⅞⌀ (A325F) x 2½
16 - ⌊ x 3¼
16 - ⌊ x 4½
16 - ⅞⌀ (A325) WASH

DIM'S SHOWN IN BRACKETS ARE BASED ON ACCURATE COL SIZES.

SHOP SCRIBE VISIBLE C/L ON BOTH FLGS & B/S WEB TOP & BOTT.

MAT'L G40.21-44W U/N
E70 SERIES ELECTRODES
REF. DWG.S E22/23
E117, 901

BILL OF MATERIAL

LINE	COMMX SHIP DIVN.	PIECE MARKS MAIN MAT'L.	PIECE MARKS DETAIL MAT'L.	NO. OF PIECES	MATERIAL DESCRIPTION PL	WIDTH inch	WIDTH 16th	X PLATE ONLY	THK. in.	THK. 16th	GRADE CODE	DSGR	FINISHED LENGTH Feet	FINISHED LENGTH In.	FINISHED LENGTH 16th	PAGE	LINE	REMARKS
01			F001															
02																		
03			30KC	4	L	4	× 3	× 3/8			44W		2	8	8			
04			40KC	4									2	11	8			
05			AA	2	L	3	× 3	× 3/8					0	8	0			PLAIN
06			AB	1									0	3	0			⊥
07			B162	2	PL	12	8	X		0 10	44W		2	0	0			
08			FA	2	⊥	12	8	X		0 2	⊥		1	4	0			
09	X		A700	2	PL	9	0	X		1 0	44W		1	0	0			
10				4	H.T. BOLT 7/8 x 3 5/4. 325													
11																		
12																		
13				1	I.F. 5/16									9	0			
14				1	I.F. 9/16									4	0			
15																		
16																		
17																		
18	2316	A1145		1		W14	× 311				A572GR50		29	6	0	19	19	M.2.E.
19																		
20																		
21																		
22																		
23																		
24																		
25																		
26		TOTAL	25								TOTAL		46					1-OF-1

01																		
02																		
26		TOTAL									TOTAL							

Oct 2/85 RD
July 25/85 RD
July 5/85 RD

REV				
A	DATE July 17/85	BY GG	SPEC. AS NOTED	FRANKEL STEEL LIMITED
2	DATE OCT 2/85	BY BF	HOLES 15/16⌀ U/N	220 ATTWELL DRIVE, UNIT 1, REXDALE, ONTARIO M9W 5B2
3	DATE	BY	FINISH NONE	

MADE 27	DATE	SQUAD	PROJECT: 7 WORLD TRADE CENTER	CONTRACT No.	DWG. No.
EC	MAY 85	FR	DETAIL: COLUMN 59 (12TH TIER)	84-152	A1145
CHK'D. 28 ES	DATE 10-6-85				

A1 ADDED SHOP SPLICE