
W11 1/2 x 342

A1170

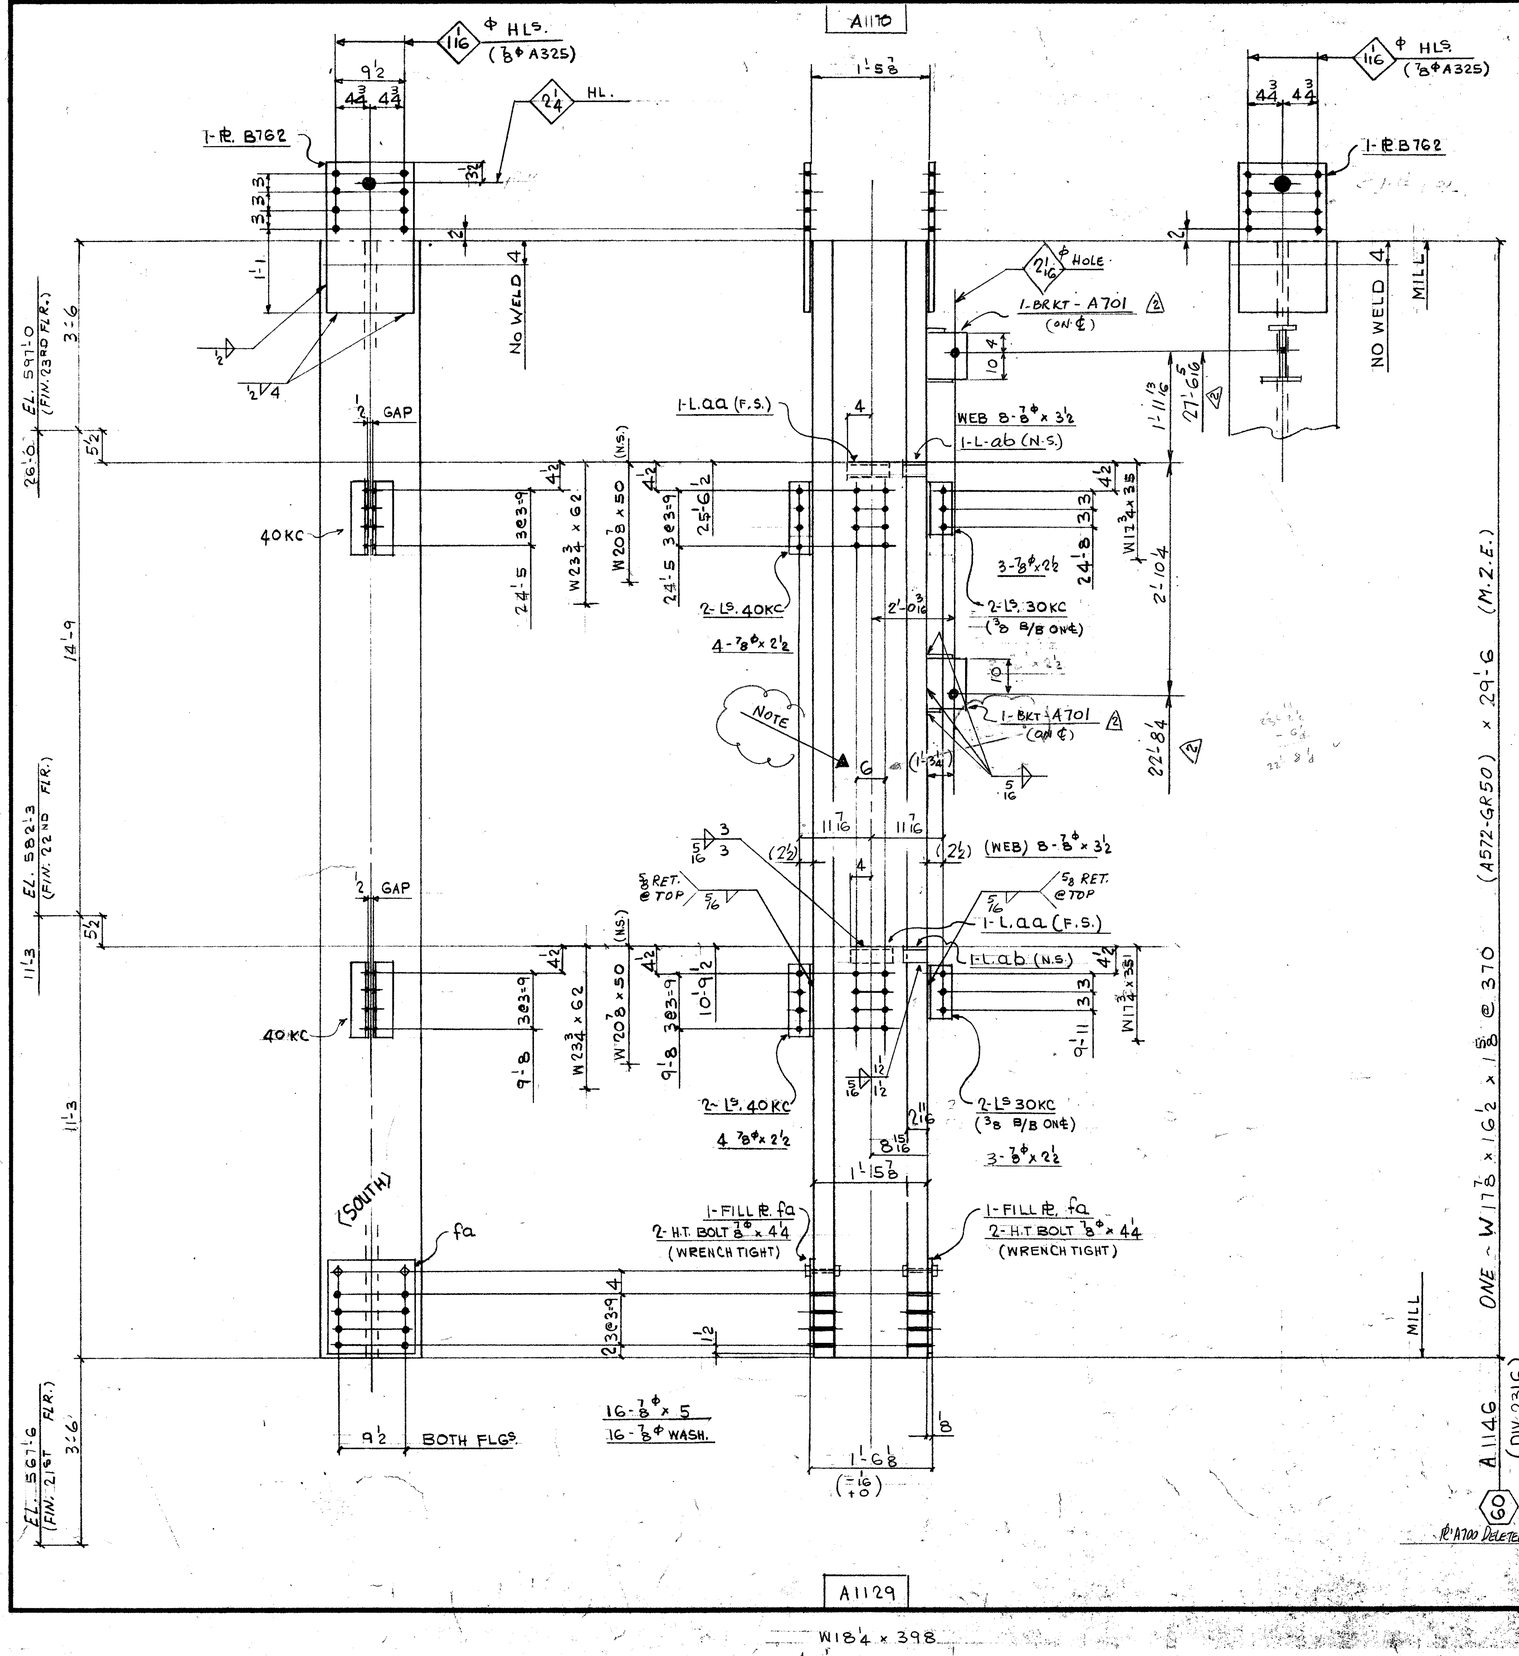

A1129

W18 1/4 x 398

FIELD BOLTS:

14 - 7/8Φ (A325F) x 2 1/2
16 - x 3 1/2
16 - x 5
16 - 7/8Φ (A325) WASH.

DIM'S SHOWN IN BRACKETS ARE BASED ON ACCURATE COL SIZES.

SHOP SCRIBE VISIBLE C/L ON BOTH FLGS & B/S WEB TOP & BOTT.

MAT'L G40·21-44W U/N
E70 SERIES ELECTRODES
REF. DWG.S E22/23
E117, 901

BILL OF MATERIAL

LINE	CODE	COMMX SHIP DIVN.	PIECE MARKS MAIN MAT'L.	PIECE MARKS DETAIL MAT'L.	NO. OF PIECES	MATERIAL DESCRIPTION PL	WIDTH Inch	WIDTH 16th	X PLATE ONLY THK. In.	THK. 16th	GRADE CODE	DOOR	FINISHED LENGTH Feet	FINISHED LENGTH In.	FINISHED LENGTH 16th	PAGE	LINE	REMARKS
01				F001														
02																		
03				30KC	4	L	4	x	3	x 3/8	44W		0	8	8			
04				40KC	4	L	4	x	3	x 1/2	44W		0	11	8			
05				AA	2	L	3	x	3	x 3/8	⊥		0	8	0			PLAIN
06				AB	2	L					⊥		0	3	0			⊥
07				B762	2	PL	12	8	x		44W		2	0	0			
08				FA	2	PL	12	8	x		⊥		1	4	0			
09	x			A700	2	PL	30		x	10	⊥		1	10	0			
10					4	H.T BOLT 7/8 x 4 1/4					325							
11	x			A701	2	PIECE												
12																		
13					1	LF	5/16							9	0	0		
14					1	LF	1/2							4	0	0		
15																		
16																		
17																		
18	2316	A1146			1	W14 x 370					A572GR50		29	6	0			M.2.E.
19																		
20																		
21																		
22																		
23																		
24																		
25																		
26			TOTAL	26							TOTAL		45					1-OF-1
01																		
02																		
26			TOTAL								TOTAL							

Aug 8/85 E
Aug 5/85 FR
Aug 5/85

REV.	DATE	BY		
1	JULY 19/85	WG	SPEC.	AS NOTED
2	AUG 8/85	WG	HOLES	15/16Φ U/N
3	DATE	BY	FINISH	NONE

FRANKEL STEEL LIMITED
220 ATTWELL DRIVE, UNIT 1, REXDALE, ONTARIO M9W 5B2

MADE		DATE	SQUAD	PROJECT: 7 WORLD TRADE CENTER	CONTRACT & DWG No.
27	EC	MAY 85	FR	DETAIL: COLUMN (60) (12TH TIER)	84-152 | 1146
CHK'D. 28	ES	DATE 10-6-85			