
W18 5/8 x 426

A1174

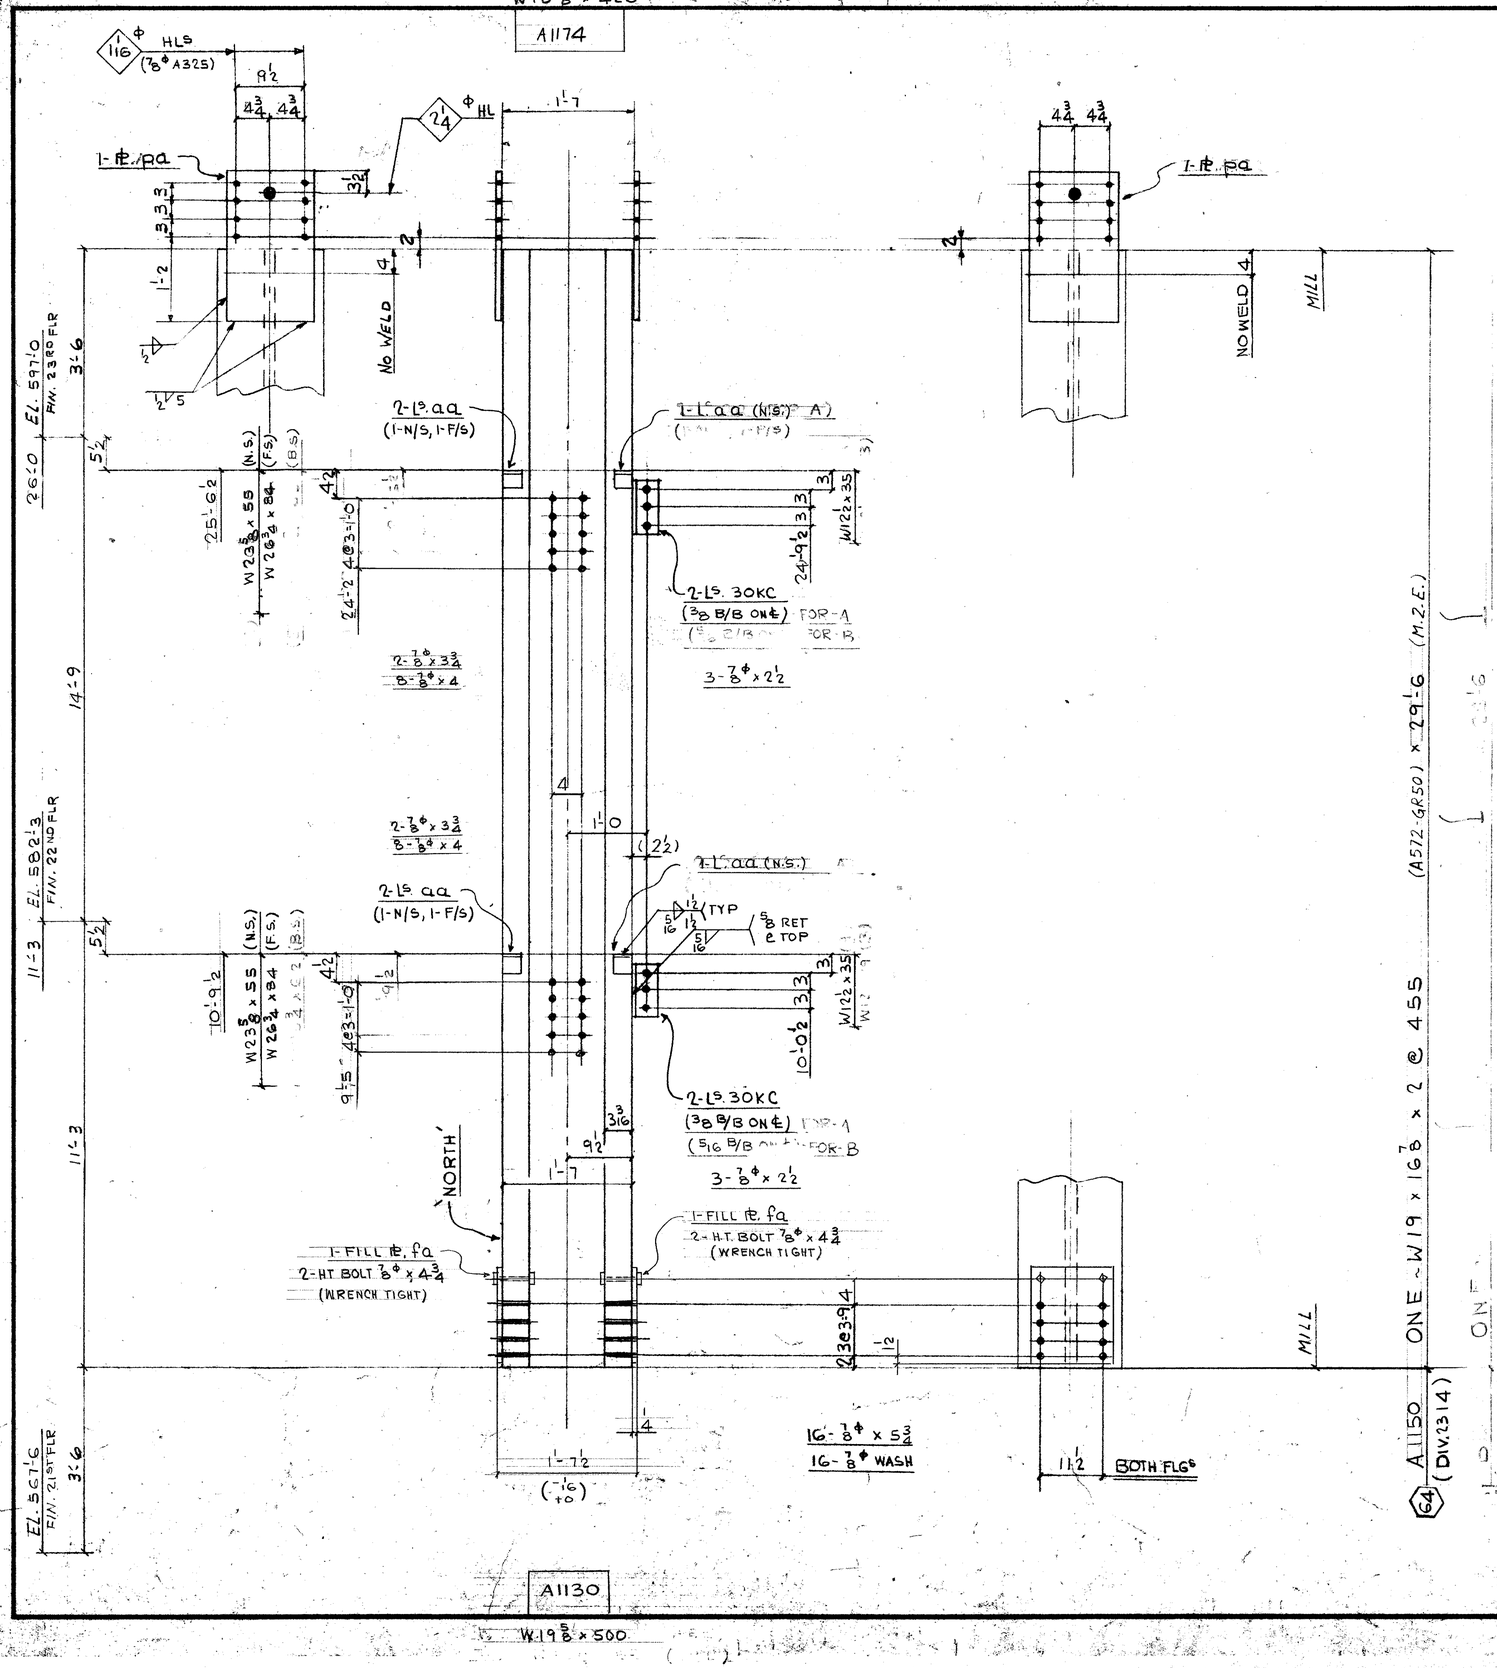

FIELD BOLTS:

6 - 7/8φ (A325F) x 2½
4 - x 3¾
16 - x 4
16 - x 5¾
16 - 7/8φ (A325) WASH

DIM'S SHOWN IN BRACKETS ARE BASED ON ACCURATE COL SIZES.

SHOP SCRIBE VISIBLE C/L ON BOTH FLGS & B/S WEB TOP & BOTT.

MAT'L G40·21-44W U/N
E70 SERIES ELECTRODES
REF. DWG. E22/23, E117, E117A
901

BILL OF MATERIAL

LINE	COSD TE	COMMX SHIP DIVN.	PIECE MARKS MAIN MAT'L.	PIECE MARKS DETAIL MAT'L.	NO. OF PIECES	MATERIAL DESCRIPTION PL	WIDTH Inch	WIDTH 16th	X PLATE ONLY	THK. In.	THK. 16th	GRADE CODE	DOSOR	FINISHED LENGTH Feet	FINISHED LENGTH In.	FINISHED LENGTH 16th	PAGE	LINE	REMARKS
01				F001															
02																			
03				30KC	4	L	4		x 3 x 3/8			44W		0	8	8			
04				AA	6	L	3		x 3 x 3/8			L		0	3	0			(PLAIN)
05																			
06				FA	2	PL	12	8	X	0	10	44W		2	1	0			
07				FA	2	PL	14	8	X	0	10	L		1	4	0			
08																			
09																			
10					4	HT BOLT 7/8 x 4 3/4						325							
11																			
12																			
13						L	FL	5/16						5	0	0			
14						L	FL	1/2						4	0	0			
15																			
16																			
17			2314	A1150	1	W14 x 455						A572GR50		29	6	0	19	23	M.E.F.
18																			
19																			
20																			
21																			
22																			
23																			
24																			
25																			
26				TOTAL	22				TOTAL		41								1-OF-1
01																			
02																			
26				TOTAL					TOTAL										

R E V.	1 DATE	BY	SPEC. AS NOTED	FRANKEL STEEL LIMITED	
	2 DATE	BY	HOLES 15/16φ U/N	220 ATTWELL DRIVE, UNIT 1, REXDALE, ONTARIO M9W 5B2	
	3 DATE	BY	FINISH NONE		
MADE 27 EC	DATE MAY '85	SQUAD FR1	PROJECT: 7 WORLD TRADE CENTER	CONTRACT 84-152	DWG.No. 1150
CHK'D 28 ES	DATE 10-6-85		DETAIL: COLUMNS (64) (12TH TIER)		

July 5/85