
W16 3/4 x 283

A1176

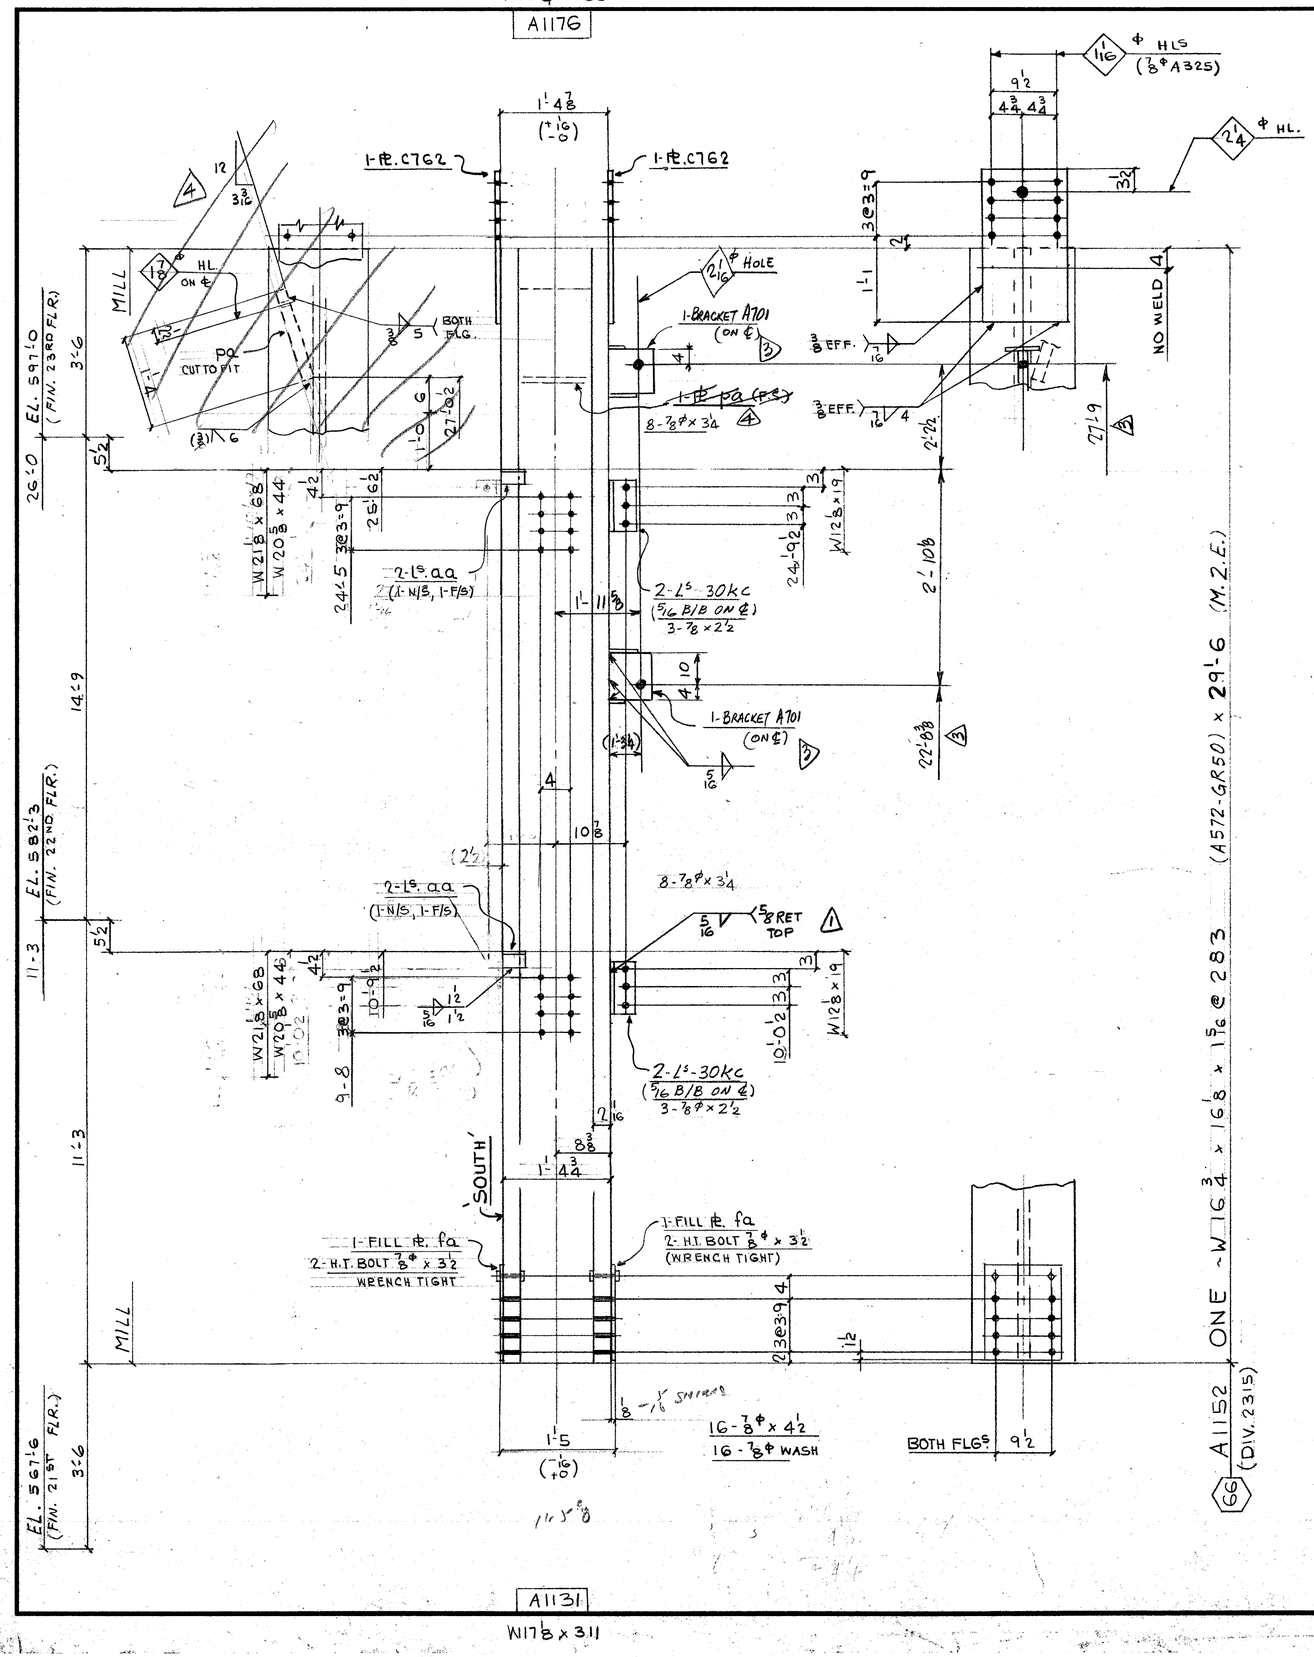

FIELD BOLTS:

6 - 7/8ϕ (A325F) x 2 1/2

16 - ⌐ x 3 1/4

16 - ⌐ x 4 1/2

16 - 7/8ϕ (A325) WASH

DIM'S SHOWN IN BRACKETS ARE BASED ON ACCURATE COL SIZES.

SHOP SCRIBE VISIBLE C/L ON BOTH FLGS & B/S WEB TOP & BOTT.

MAT'L G40.21-44W U/N
E70 SERIES ELECTRODES
REF. DWG. E22/23, E117, E117A
901

BILL OF MATERIAL

LINE	CCOSDTE	COMM'X SHIP DIVN.	PIECE MARKS MAIN MAT'L.	PIECE MARKS DETAIL MAT'L.	NO. OF PIECES	MATERIAL DESCRIPTION PL	WIDTH Inch	WIDTH 16th	X PLATE ONLY	THK. In.	THK. 16th	GRADE CODE	DSOOR	FINISHED LENGTH Feet	FINISHED LENGTH In.	FINISHED LENGTH 16th	PAGE	LINE	REMARKS
01				F001															
02																			
03				30KC	4	L	4		x 3 x 3/8			44W		0	8	8			
04				AA	4	L	3		x 3 x 3/8			⊥		0	3	0			PLAIN
05																			
06				C762	2	PL	12		8 x			44W		2	0	0			
07				FA	1	⌐	12		8 x			⊥		1	4	8			CUT TO FIT
08				FA	2	⌐	12		8 x			⊥		1	4	0			
09																			
10					4	HT BOLT 7/8 x 3 1/2						325							
11	X			A701	2	PIECES													
12																			
13					1	LF	5/16							4	0	0			
14					1	LF	3/8							3	0	0			
15					1	LF	7/16							4	0	0			
16																			
17																			
18			7315 A1152		1				W14 x 283			A572GR50		29	6	0	19	12	M2E
19																			
20																			
21																			
22																			
23																			
24																			
25																			
26			TOTAL		24				TOTAL					44			1	OF 1	

LINE	CCOSDTE	COMM'X SHIP DIVN.	PIECE MARKS MAIN MAT'L.	PIECE MARKS DETAIL MAT'L.	NO. OF PIECES	MATERIAL DESCRIPTION PL	WIDTH Inch	WIDTH 16th	X PLATE ONLY	THK. In.	THK. 16th	GRADE CODE	DSOOR	FINISHED LENGTH Feet	FINISHED LENGTH In.	FINISHED LENGTH 16th	PAGE	LINE	REMARKS
01																			
02																			
26			TOTAL						TOTAL										

Sept 2/85 R
Aug 8/85 R
July 25/85 R
July 5/85

TO APP
1-PL A700 ADDED
2-PL A700 DELETED, 2-BRKTS A701 ADDED
OMIT PL pa - AUG 31 FR

R	3-7-85	ES	
E	JULY 19/85	WG	
V	AUG 8/85	GG	

SPEC. AS NOTED
HOLES 15/16ϕ U/N
FINISH NONE

MADE 27 EC DATE MAY 85 SQUAD FR
CHK'D. 28 ES DATE 12-6-85

FRANKEL STEEL LIMITED
220 ATTWELL DRIVE, UNIT 1, REXDALE, ONTARIO M9W 5B2

PROJECT: 7 WORLD TRADE CENTER
DETAIL: COLUMN (GG) (12TH TIER)

CONTRACT 84-152 | DWG.No. 1152