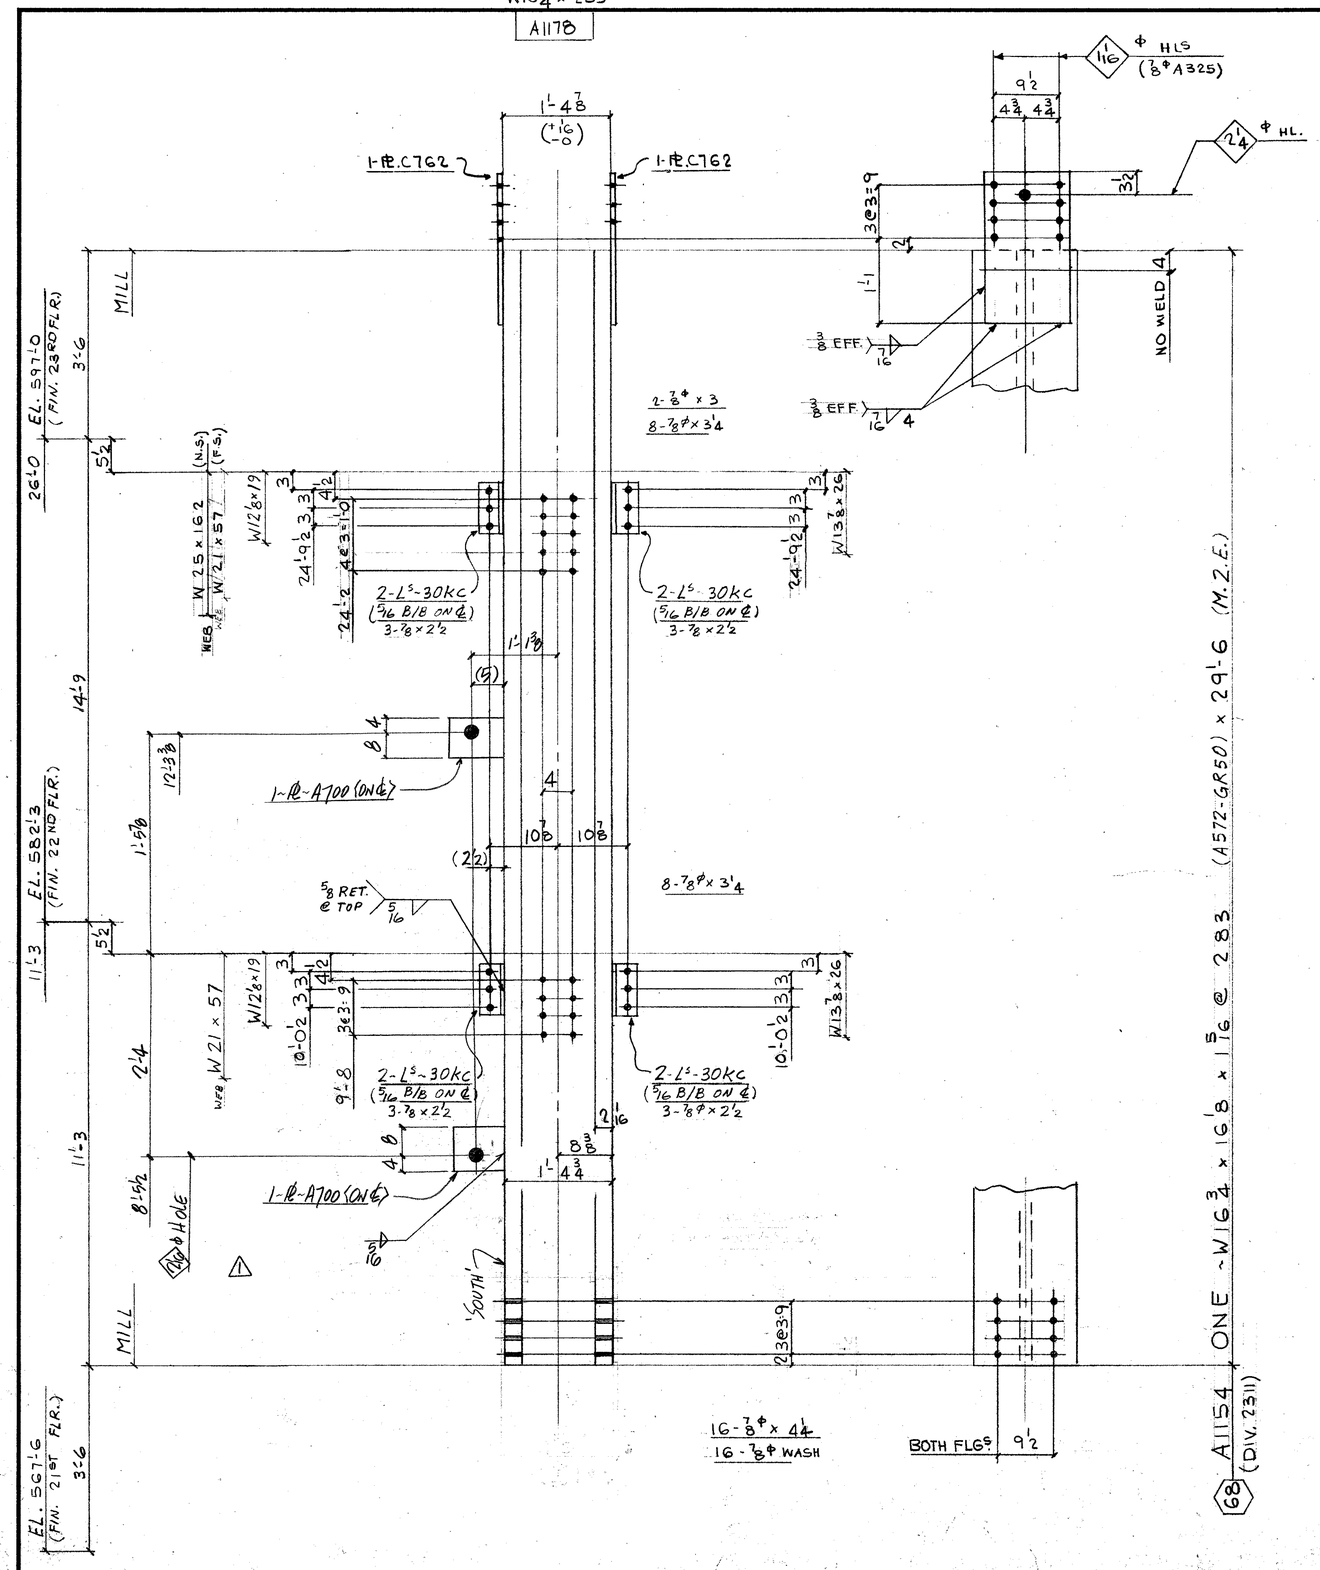


FIELD BOLTS:

12 - ⅞Φ (A325F) x 2½
2 - x 3
16 - x 3¼
16 - x 4¼
16 - ⅞Φ (A325) WASH

DIM'S SHOWN IN BRACKETS ARE BASED ON ACCURATE COL SIZES.

SHOP SCRIBE VISIBLE C/L ON BOTH FLGS & B/S WEB TOP & BOTT.

MAT'L G40.21-44W U/N
E70 SERIES ELECTRODES
REF. DWG. E22/23, E117, E117A
901

BILL OF MATERIAL

LINE	CCOSDTE	COMMX SHIP DIVN.	PIECE MARKS MAIN MAT'L.	PIECE MARKS DETAIL MAT'L.	NO. OF PIECES	MATERIAL DESCRIPTION PL	WIDTH Inch	WIDTH 16th	X PLATE ONLY	THK. In.	THK. 16th	GRADE CODE	DSOR	FINISHED LENGTH Feet	FINISHED LENGTH In.	FINISHED LENGTH 16th	PAGE	LINE	REMARKS
01					FOOT														
02																			
03				30KC	8	L	4		3 x 3/8			44W		0	8	8			
04																			
05																			
06				C762	2	PL	12	8	X			44W		2	0	0			
07	X			A700	2	L	9	0	X					1	0	0			
08																			
09																			
10																			
11																			
12					1	LF	5/16								6	0	0		
13					1	LF	7/16								3	0	0		
14																			
15																			
16	2311	A1154			1	W	14 x 283					A572GR50		29	6	0	19	12	M.2.E.
17																			
18																			
19																			
20																			
21																			
22																			
23																			
24																			
25																			
26				TOTAL	10							TOTAL		41					1-OFF
01																			
02																			
26				TOTAL								TOTAL							July 5/85

REV.	DATE	BY	
R	Δ DATE July 19/85	BY GG	SPEC. AS NOTED
E	2 DATE	BY	HOLES 15/16Φ U/N
V.	3 DATE	BY	FINISH NONE

Δ1 A700 ADDED

FRANKEL STEEL LIMITED
220 ATTWELL DRIVE, UNIT 1, REXDALE, ONTARIO M9W 5B2

MADE		DATE	SQUAD
27	EC	MAY '85	FR
CHK'D. 28	ES	DATE 12-6-85	

PROJECT: 7 WORLD TRADE CENTER
DETAIL: COLUMN (68) (12TH TIER)

CONTRACT	DWG.No.
84-152	1154