
W704 x 550

A1180

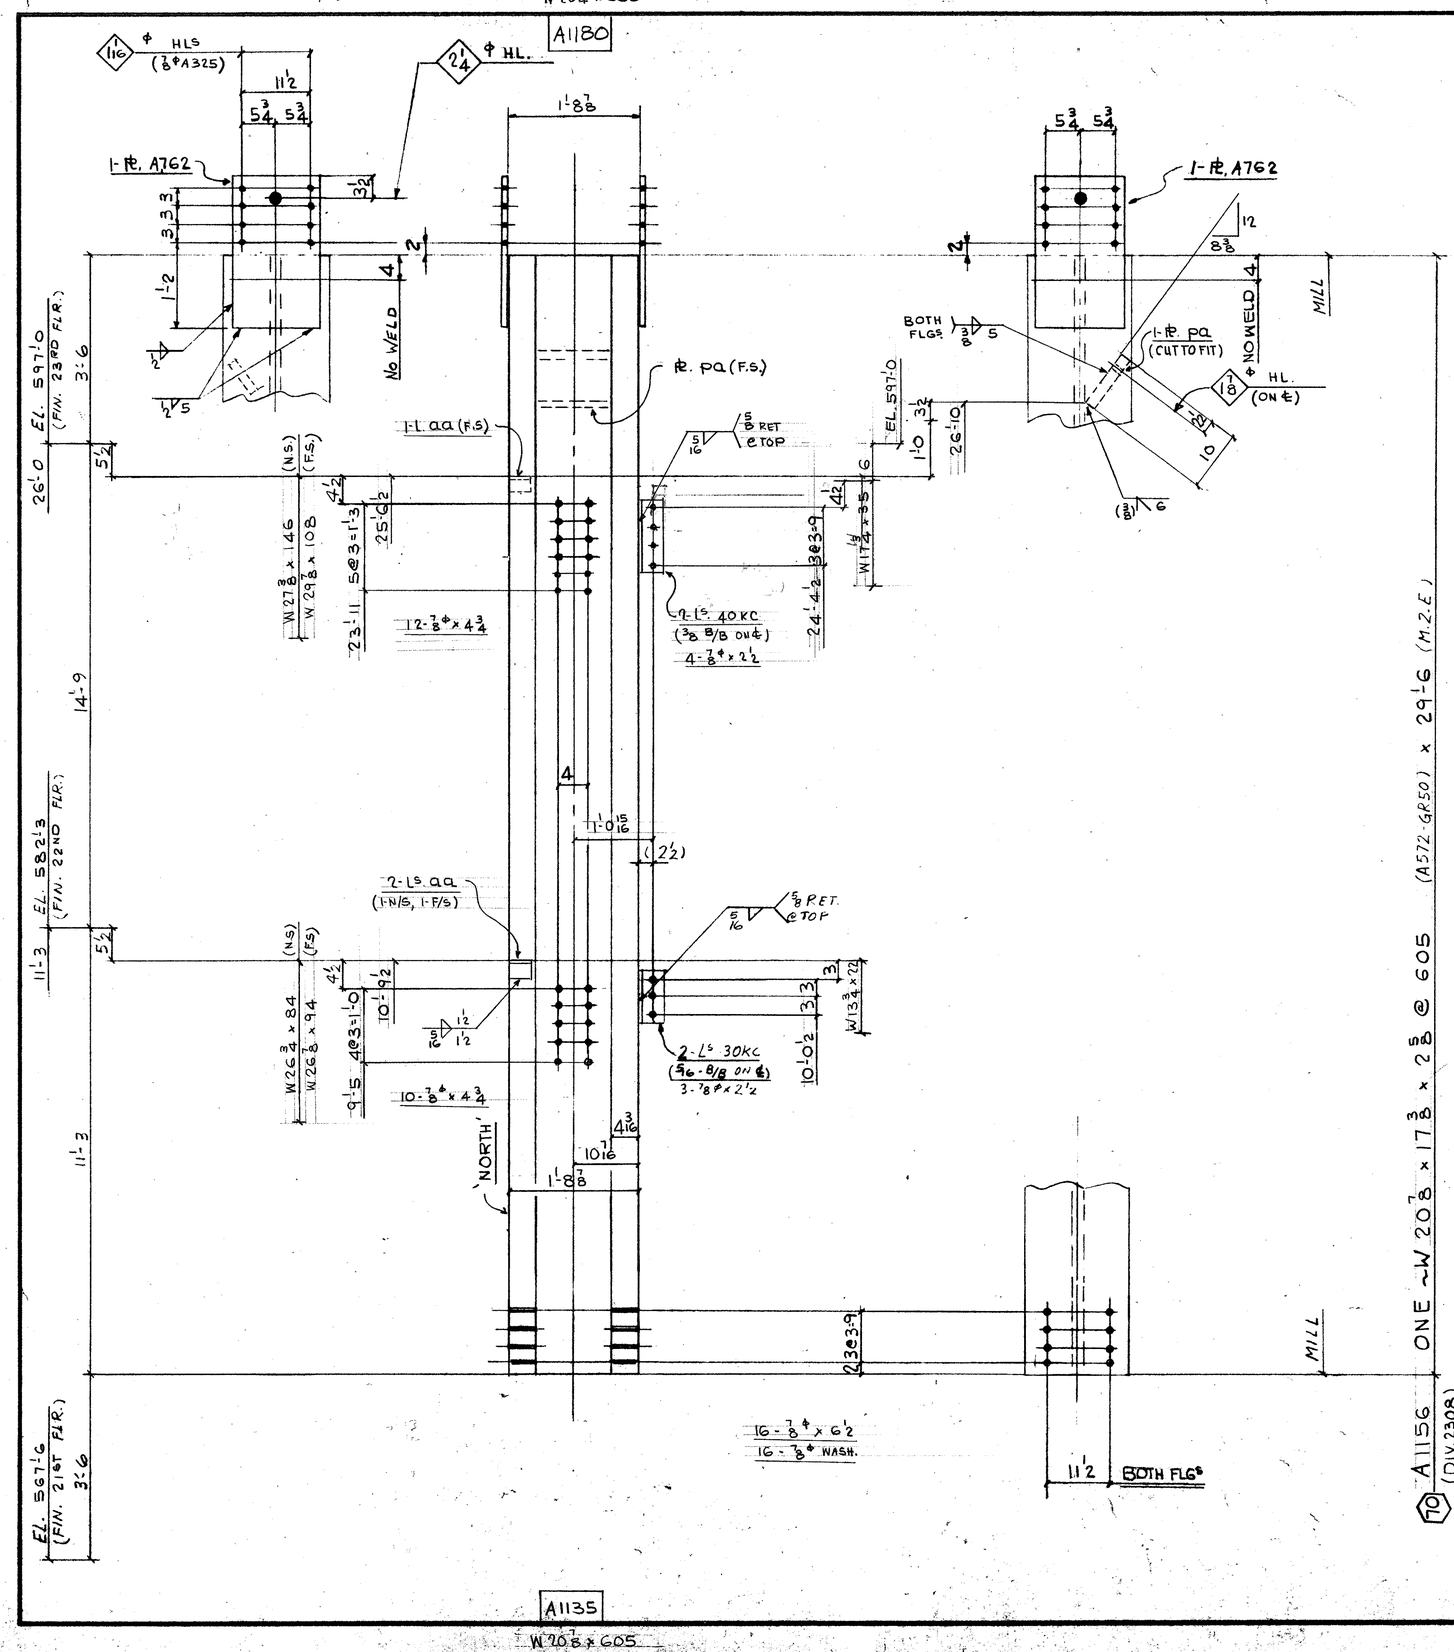

A1135

W 20 7/8 x 605

FIELD BOLTS

7 - 7/8ϕ (A325F) x 2 1/2
22 - ℄ x 4 3/4
16 - ℄ x 6 1/2

16 - 7/8ϕ (A325) WASH

DIM'S SHOWN IN BRACKETS ARE BASED ON ACCURATE COL SIZES.

SHOP SCRIBE VISIBLE C/L ON BOTH FLGS & B/S WEB TOP & BOTT.

MAT'L G40.21-44W U/N
E70 SERIES ELECTRODES
REF. DWG E22/23, E117, E117A
901

BILL OF MATERIAL

LINE	COL SOIL	COMMX SHIP DWN.	PIECE MARKS MAIN MAT'L.	PIECE MARKS DETAIL MAT'L	NO OF PIECES	MATERIAL DESCRIPTION WIDTH PL Inch 16th	MATERIAL DESCRIPTION X PLATE ONLY THK In 16th	GRADE CODE	DOOR	FINISHED LENGTH Feet	FINISHED LENGTH In 16th	PAGE	LINE	REMARKS
01				F001										
03				30KC	2	L4 x 3 x 3/8		44W		2	8 8			
04				40KC	2	L		℄		0	11 8			
05				AA	3	L3 x 3 x 3/8		℄		0	3 0			PLAIN
06				A762	2	PL 14 8 x	010	44W		2	1 0			
07				PA	1	L 10 0 x	112	L		1	0 8			CUT TO FIT
12					1	F 5/16					5 0			
13					1	F 3/8					3 0			
14					1	F 1/2					4 0			
18			2308 A1156		1	W 14 x 605		A572GR50		29	6 0	1	9	M.2.E.
26			TOTAL		15		TOTAL			44				1-OF-1

REV			
1	DATE	BY	
2	DATE	BY	
3	DATE	BY	

SPEC. AS NOTED
HOLES 15/16ϕ U/N
FINISH NONE

FRANKEL STEEL LIMITED
220 ATTWELL DRIVE, UNIT 1, REXDALE, ONTARIO, M9W 5B2

MADE	DATE	SQUAD
27 EC	MAY 85	FR
CHK'D 28 ES	DATE 12-6-85	

PROJECT: 7 WORLD TRADE CENTER
DETAIL: COLUMN 10 (12TH TIER)
CONTRACT 84-152
DWG NO. 1156

Grady 5/86