
W18¼ × 398

A1181

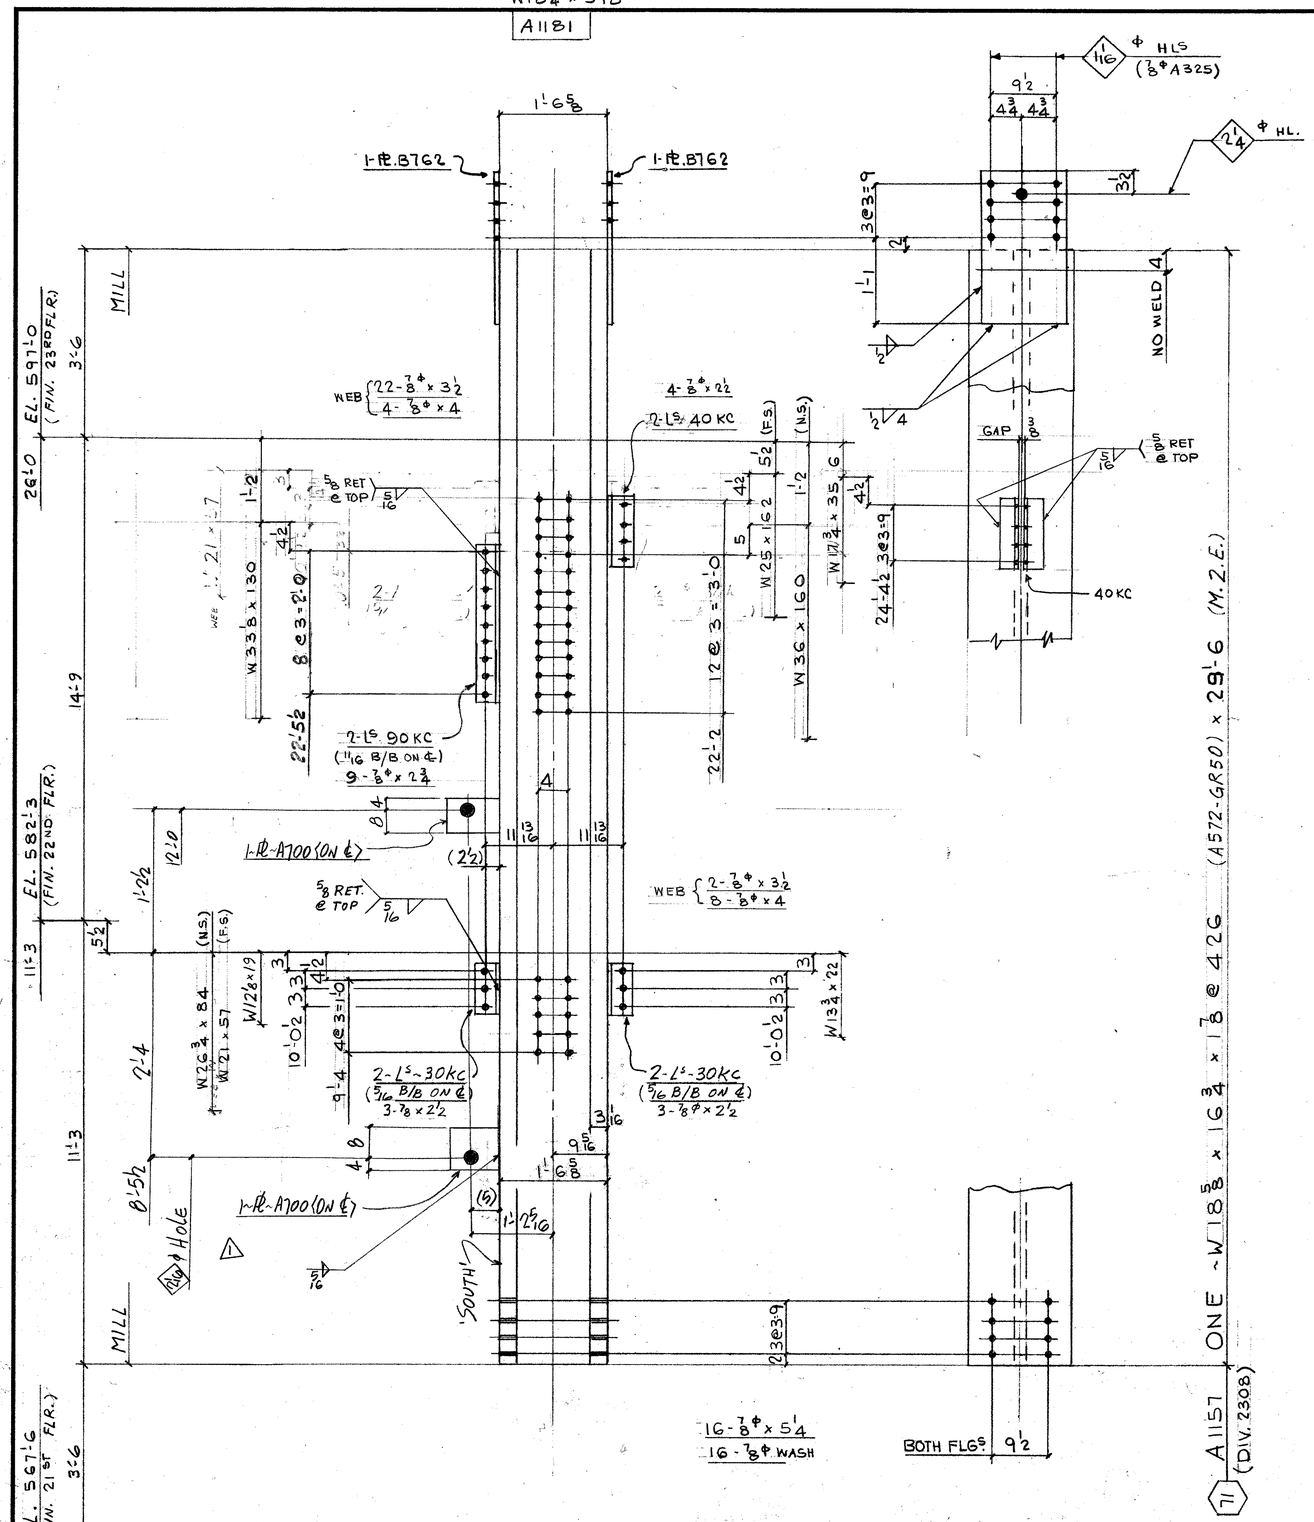

A1136

W18 5/8 × 426

FIELD BOLTS:

10 - 7/8Φ (A325F) × 2'2
9 - × 2 3/4
24 - × 3'2
12 - × 4
16 - × 5'4
16 - 7/8Φ (A325) WASH.

DIM'S SHOWN IN BRACKETS ARE BASED ON ACCURATE COL SIZES.

SHOP SCRIBE VISIBLE C/L ON BOTH FLGS & B/S WEB TOP & BOTT.

MAT'L G40.21-44W U/N
E70 SERIES ELECTRODES
REF. DWG. E22/23
E117, E117A, 901

BILL OF MATERIAL

LINE	CODE	COMMX SHIP DIVN.	PIECE MARKS MAIN MAT'L.	PIECE MARKS DETAIL MAT'L.	NO. OF PIECES	MATERIAL DESCRIPTION PL	WIDTH Inch	WIDTH 16th	X PLATE ONLY THK. In.	THK. 16th	GRADE CODE	DOOR	FINISHED LENGTH Feet	FINISHED LENGTH In.	FINISHED LENGTH 16th	PAGE	LINE	REMARKS
01					FOO1													
02																		
03				30KC	4	L4 × 3 × 3/8					44W		0	8	8			
04				40KC	2								0	11	8			
05				90KC	2	L4 × 4 × 3/8							2	2	8			
06																		
07				B762	2	PL	12	8 ×			0 10	44W		2	0	0		
08		X		A700	2	L	9	0 ×			1 0			1	0	0		
09																		
10																		
11					1	IF	5/16							9	0	0		
12					1	IF	1/2							4	0	0		
13																		
14																		
15																		
16			2308 A1157		1	W14 × 426					A572GR50		29	6	0	19	2	M2E
17																		
18																		
19																		
20																		
21																		
22																		
23																		
24																		
25																		
26			TOTAL		16				TOTAL		41							1-OF1
01																		
02																		
26			TOTAL						TOTAL									

1 L⁵-A700 ADDED

July 25/85 R
July 5/85

REV.	DATE	BY	
1	July 19/85	GG	SPEC. AS NOTED
2	DATE	BY	HOLES 15/16Φ U/N
3	DATE	BY	FINISH NONE

FRANKEL STEEL LIMITED
220 ATTWELL DRIVE, UNIT 1, REXDALE, ONTARIO M9W 5B2

MADE	DATE	SQUAD	PROJECT	CONTRACT	DWG.No.
27 EC	MAY 85	FR	7 WORLD TRADE CENTER	84-152	1157
CHK'D. 28 ES	DATE 12-6-85		DETAIL: COLUMN (71) (12TH TIER)		