
W19 5/8 x 500

41184

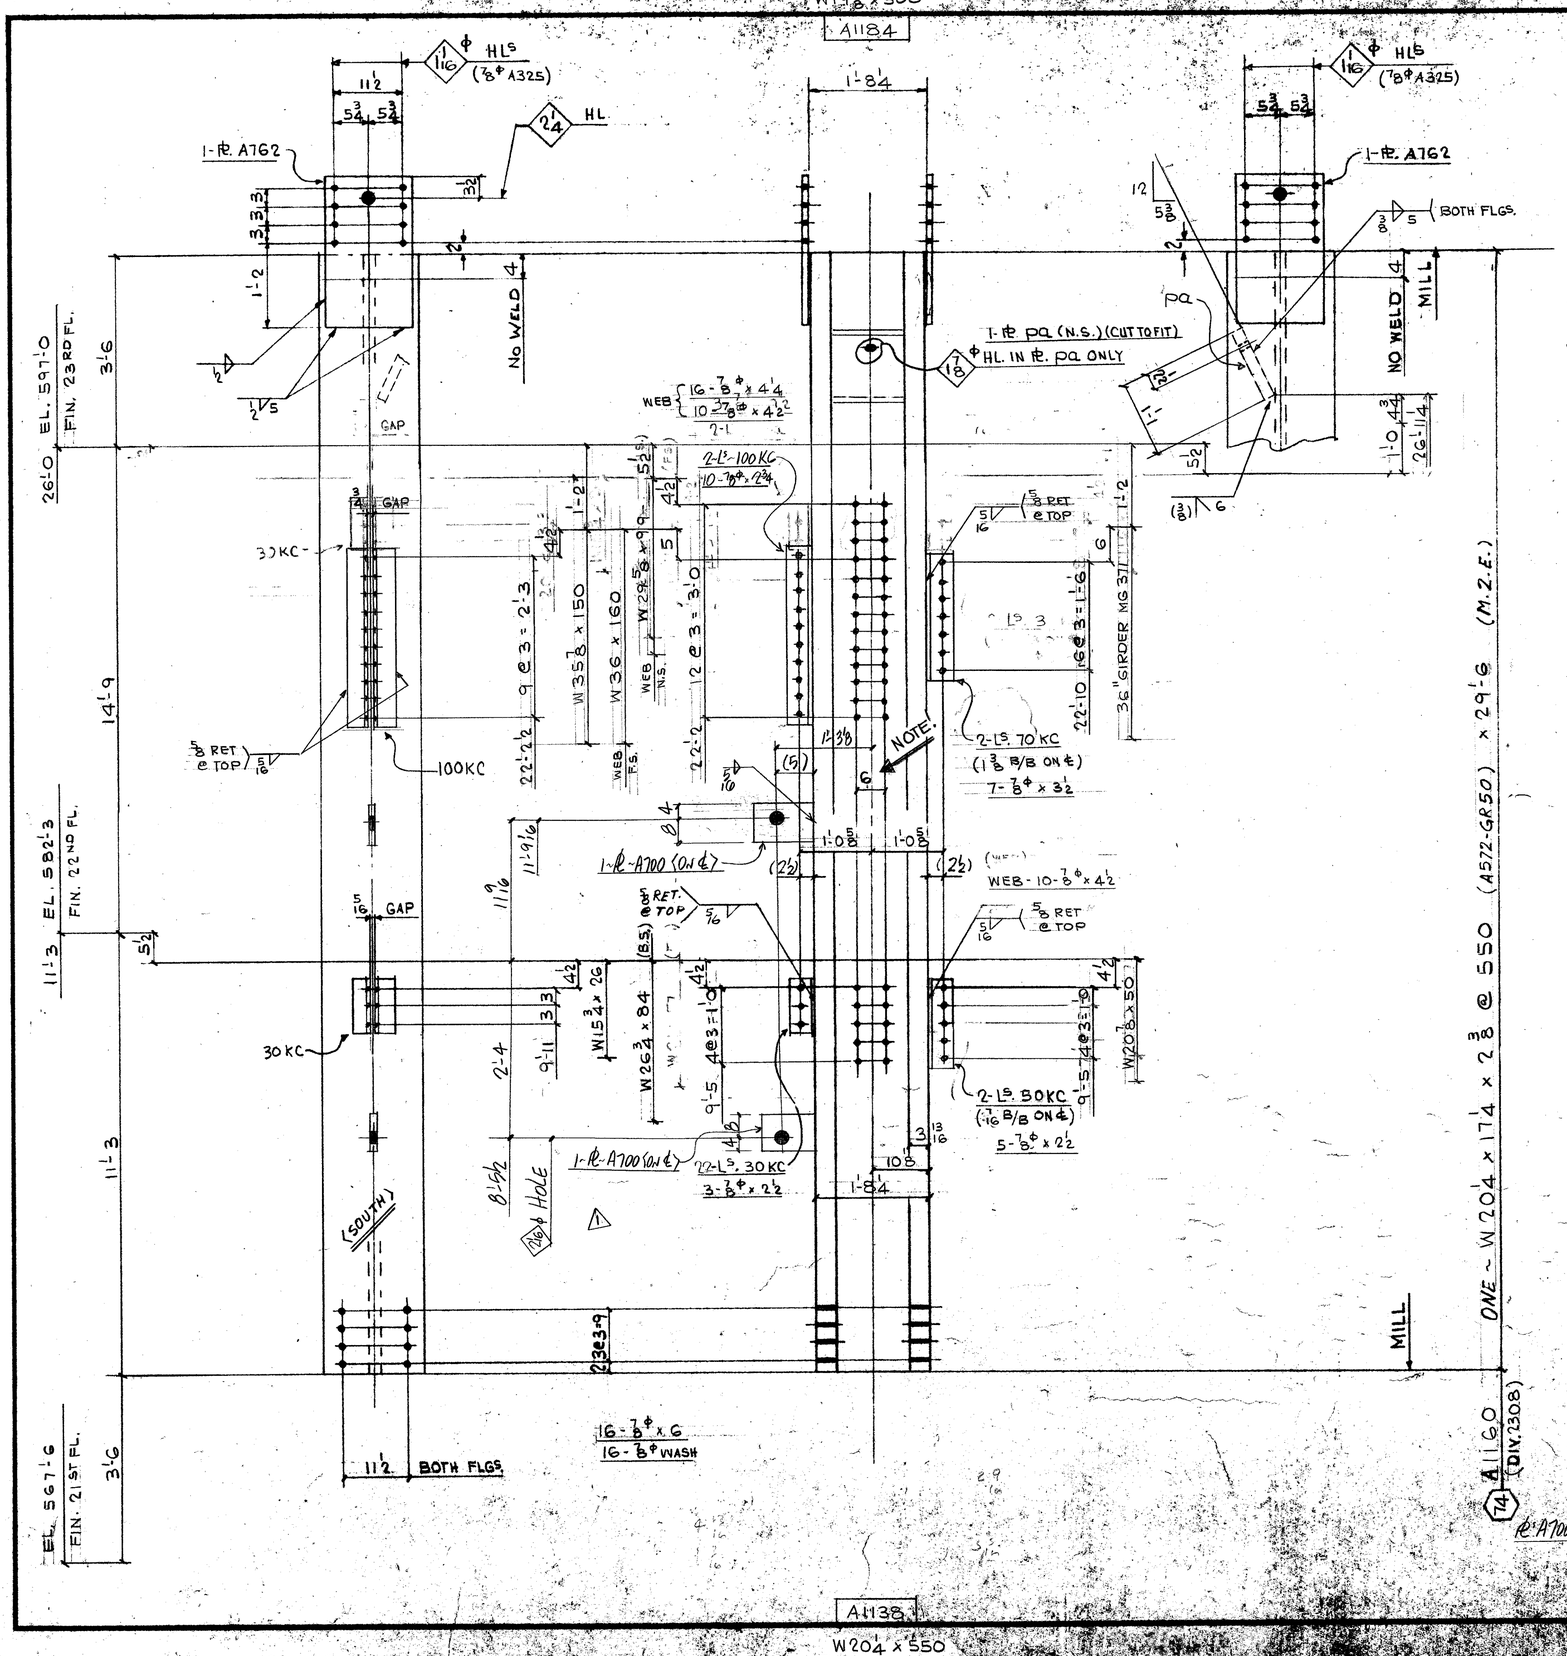

FIELD BOLTS:

8 - 7/8ϕ (A325F) x 2 1/2
10 - x 2 3/4
7 - x 3 1/2
16 - x 4 1/4
20 - x 4 1/2
16 - x 6
16 - 7/8ϕ (A325) WASH

DIM'S SHOWN IN BRACKETS ARE BASED ON ACCURATE COL SIZES.

SHOP SCRIBE VISIBLE C/L ON BOTH FLGS & B/S WEB TOP & BOTT.

MAT'L G40.21 - 44W U/N
E70 SERIES ELECTRODES
REF. DWG.S E22/23
E117, E117A, 901, 9154

BILL OF MATERIAL

LINE	CC CODE	COMMX SHIP DIVN.	PIECE MARKS MAIN MAT'L.	PIECE MARKS DETAIL MAT'L.	NO OF PIECES	MATERIAL DESCRIPTION PL	WIDTH Inch	WIDTH 16th	X PLATE ONLY THK In	THK 16th	GRADE CODE	DOOR	FINISHED LENGTH Feet	FINISHED LENGTH In.	FINISHED LENGTH 16th	PAGE	LINE	REMARKS
01					F001													
02																		
03				30KC	2	L4	x	3	x	3/8		44W		0	8	8		
04				50KC	2	″		″		″		″		1	2	8		
05				70KC	2	L4	x	4	x	3/8		″		1	8	8		
06				100KC	2	″		″		″		″		2	5	8		CUT TO FIT
07				PA	1 PI	12	8	x			1 1/2			1	1	0		
08				A762	2 L	14	8	x			0.10			2	1	0		
09	X			A700	2 PI	9	0	x			1 0	44W		1	0	0		
10					1	IF	5/16							12	0	0		
11					1	IF	1/2							4	0	0		
12					1	IF	3/8							3	0	0		
13																		
14																		
15			1308	A1160	1	W14 x 550					A572GR50		29	6	0	18	M.E.E.	
16																		
17																		
26			TOTAL	10		TOTAL		50								1	OF	1
01																		
02																		
26			TOTAL			TOTAL												

R'A700 ADDED

REVISIONS	1 DATE July 19/85 BY GG	SPEC. AS NOTED	FRANKEL STEEL LIMITED	July 25/85
	2 DATE BY	HOLES 15/16ϕ U/N	220 ATTWELL DRIVE, UNIT 1, REXDALE, ONTARIO M9W 5Z2	
	3 DATE BY	FINISH NONE		
MADE 27	EC DATE MAY 85 SQUAD FR	PROJECT: 7 WORLD TRADE CENTER	CONTRACT 84-152	DWG. No. 1160
CHK'D 28	ES DATE 5-7-85	DETAIL: COLUMN (74)	(12TH TIER)	