
W14 x 500

A1192

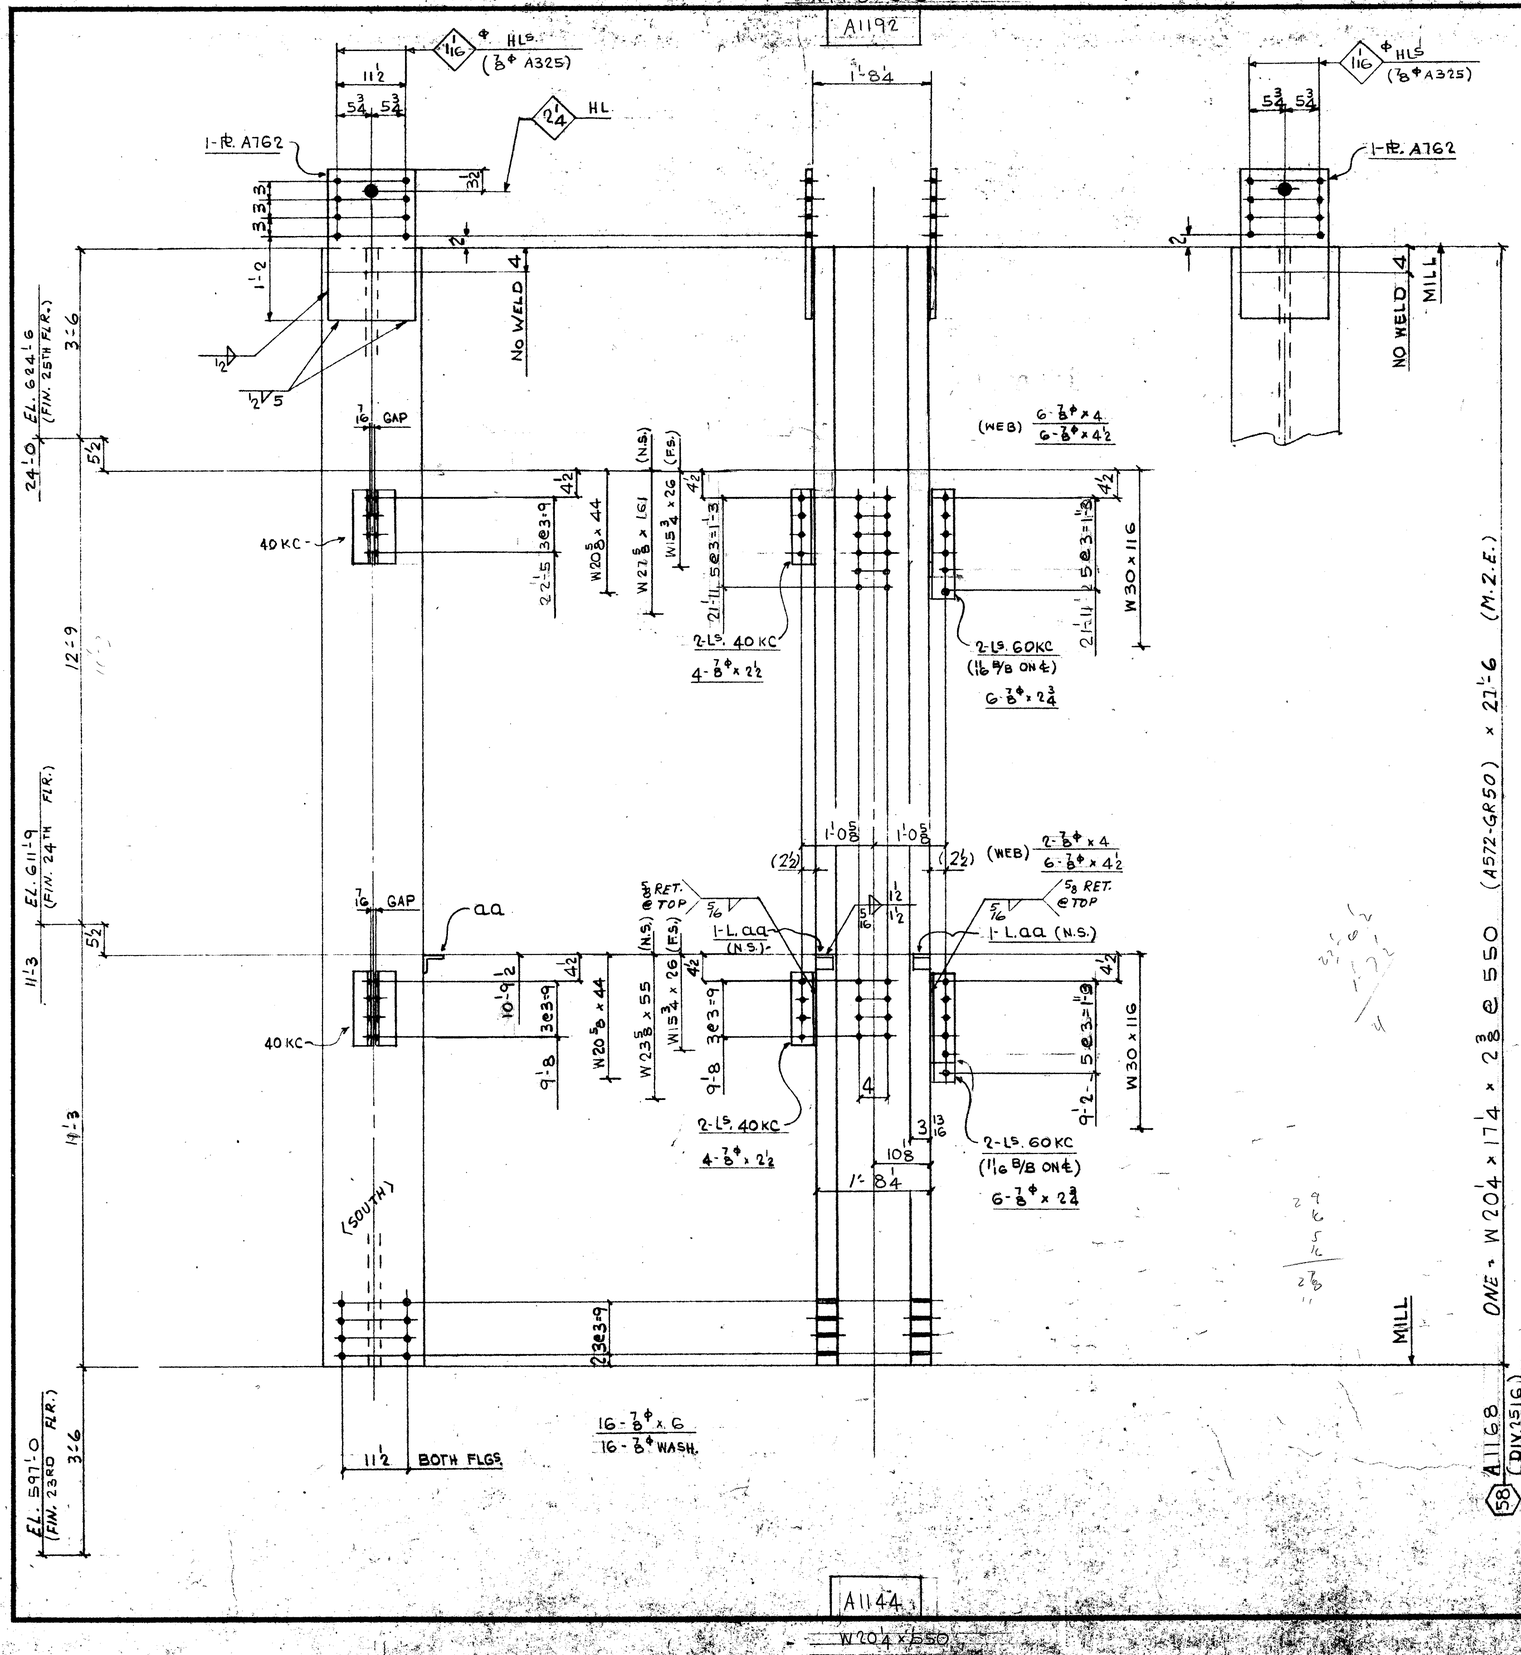

FIELD BOLTS:

8 - 7/8Φ (A325F) x 2 1/2
12 - x 2 3/4
8 - x 4
12 - x 4 1/2
16 - x 6
16 - 7/8Φ (A325) WASH.

DIM'S SHOWN IN BRACKETS ARE BASED ON ACCURATE COL SIZES.

SHOP SCRIBE VISIBLE C/L ON BOTH FLGS & B/S WEB TOP & BOTT.

MAT'L G40.21 - 44W U/N
E70 SERIES ELECTRODES
REF. DWG.S E24, E25
E118, 901

BILL OF MATERIAL

LINE	COST	COMMX SHIP DIVN.	PIECE MARKS MAIN MAT'L.	PIECE MARKS DETAIL MAT'L.	NO OF PIECES	MATERIAL DESCRIPTION PL	WIDTH Inch	16th	X PLATE ONLY	THK. In.	16th	GRADE CODE	DOOR	FINISHED LENGTH Feet	In.	16th	PAGE	LINE	REMARKS
01				F001															
02																			
03				40KC	4	L 4 x 3 x 3/8						44W		0	11	8			
04				60KC	4	"						"		1	5	8			
05				AA	2	L 3 x 3 x 3/8						I		0	3	0			PLAIN
06																			
07				A762	2	PL	14	8	X		010	44W		2	1	0			
08																			
09																			
10					1	IF	5/16							10	00				
11					1	IF	1/2							4	00				
12																			
13																			
14																			
15	2516	A1168			1	W14 x 550			A572GR50			2J	8	0	85	3	M.2.E.		
16																			
17																			
26			TOTAL	18			TOTAL		44								1-OF-1		
01																			
02																			
03																			
08																			
09																			
26			TOTAL				TOTAL												

REV.					
1	DATE	BY	SPEC.	AS NOTED	
2	DATE	BY	HOLES	15/16 Φ U/N	
3	DATE	BY	FINISH	NONE	

MADE 27 EC — DATE MAY 85 — SQUAD FR
CHK'D. 28 ES — DATE 4-7-85

July 17/85

FRANKEL STEEL LIMITED
220 ATTWELL DRIVE, UNIT 1, REXDALE, ONTARIO M9W 5Z2

PROJECT: 7 WORLD TRADE CENTER
DETAIL: COLUMN (58) (13TH TIER)

CONTRACT 84-152 — DWG. No. 1168