
W16 3/4 x 283

A1193

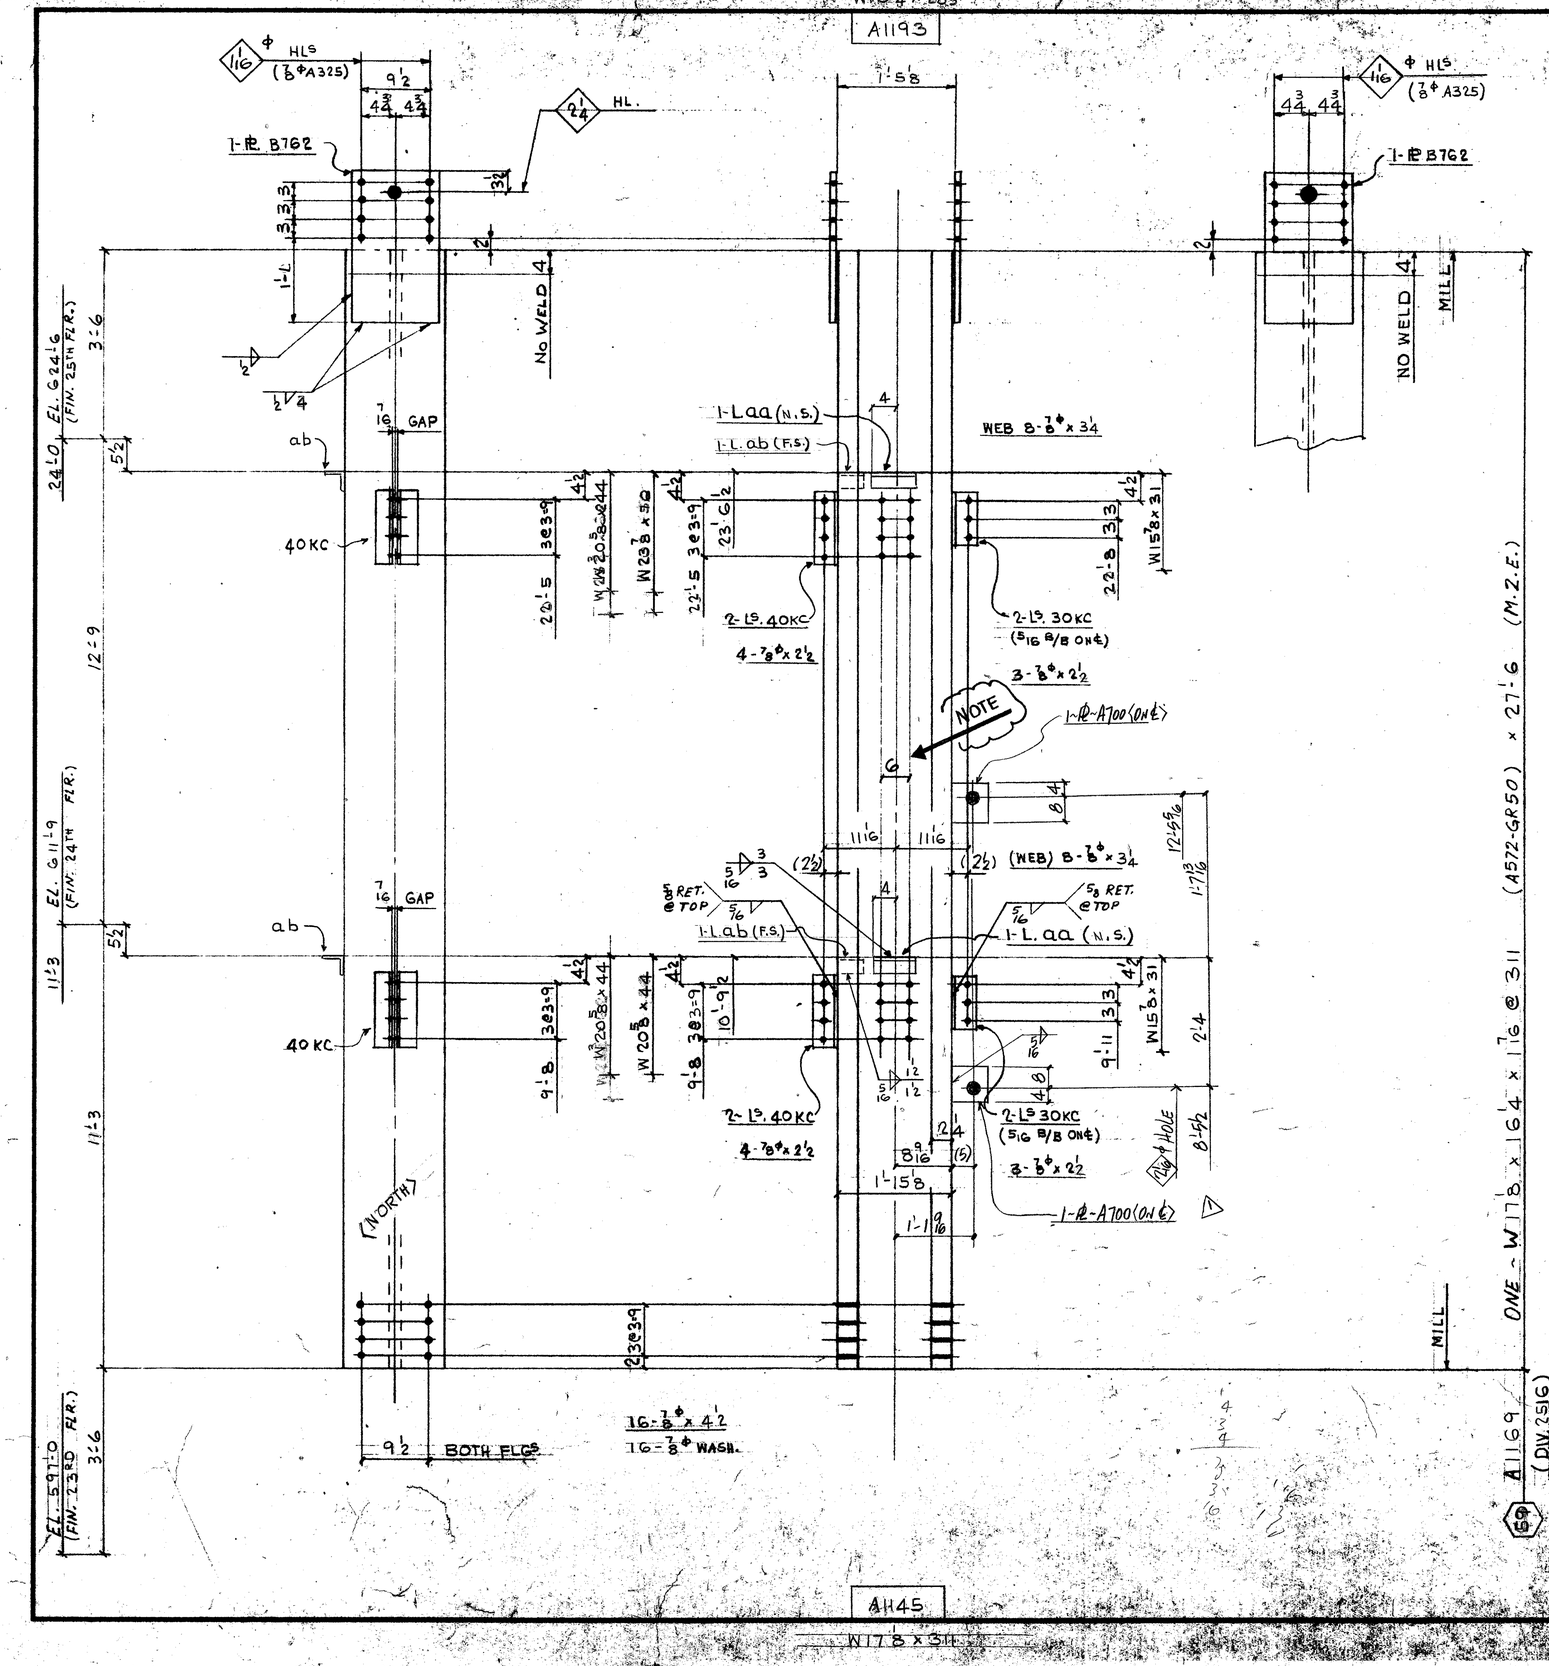

FIELD BOLTS:

14 - 7/8φ (A325F) x 2 1/2
16 - x 3 1/4
16 - x 4 1/2
16 - 7/8φ (A325) WASH.

DIM'S SHOWN IN BRACKETS ARE BASED ON ACCURATE COL SIZES.

SHOP SCRIBE VISIBLE C/L ON BOTH FLGS & B/S WEB TOP & BOTT.

MAT'L G40.21 - 44W U/N
E70 SERIES ELECTRODES
REF. DWG.S E24, E25
E118, 901

BILL OF MATERIAL

LINE	C C O S D T E	COMMX SHIP DIVN.	PIECE MARKS MAIN MAT'L.	PIECE MARKS DETAIL MAT'L.	NO. OF PIECES	MATERIAL DESCRIPTION PL	WIDTH Inch	WIDTH 16th	X PLATE ONLY	THK In.	THK 16th	GRADE CODE	D S O R	FINISHED LENGTH Feet	FINISHED LENGTH In.	FINISHED LENGTH 16th	PAGE	LINE	REMARKS
01				F001															
02																			
03				30KC	4	L	4		x 3 x	3	/8	44W		0	8	8			
04				40KC	4							〃		0	11	8			
05				AA	2	L	3		x 3 x	3	/8	〃		0	8	0			PLAIN
06				AB	2							〃		0	3	0			〃
07				B1G2	2	PL	12	8	x		010	44W		2	0	0			
08	X			A700	2	PL	9	0	x		10	44W		1	0	0			
09																			
10					1	I.F.	5	16							9	0	2		
11					1	I.F.	1	2							4	0	0		
12																			
13																			
14																			
15	2516	A1169			1	L		W14 x 311				A572GR50		27	6	0	85	5	M.Z.E
16																			
17																			
26			TOTAL	20								TOTAL	43				1-OF-1		

LINE	C C O S D T E	COMMX SHIP DIVN.	PIECE MARKS MAIN MAT'L.	PIECE MARKS DETAIL MAT'L.	NO. OF PIECES	MATERIAL DESCRIPTION PL	WIDTH Inch	WIDTH 16th	X PLATE ONLY	THK In.	THK 16th	GRADE CODE	D S O R	FINISHED LENGTH Feet	FINISHED LENGTH In.	FINISHED LENGTH 16th	PAGE	LINE	REMARKS
01																			
02																			
26			TOTAL									TOTAL							

A	DATE July 17/85	BY GG	SPEC. AS NOTED	FRANKEL STEEL LIMITED	
E 2	DATE	BY	HOLES 15/16φ U/N	220 ATTWELL DRIVE, UNIT 1, REXDALE, ONTARIO M9W 5B2	
V 3	DATE	BY	FINISH NONE		
MADE 27 EC	DATE MAY '85	SQUAD FR	PROJECT: 7 WORLD TRADE CENTER	CONTRACT	DWG. No.
CHK'D 28 ES	DATE 4-7-85		DETAIL: COLUMN (59) (13TH TIER)	84152	1169