
W18 5/8 x 426

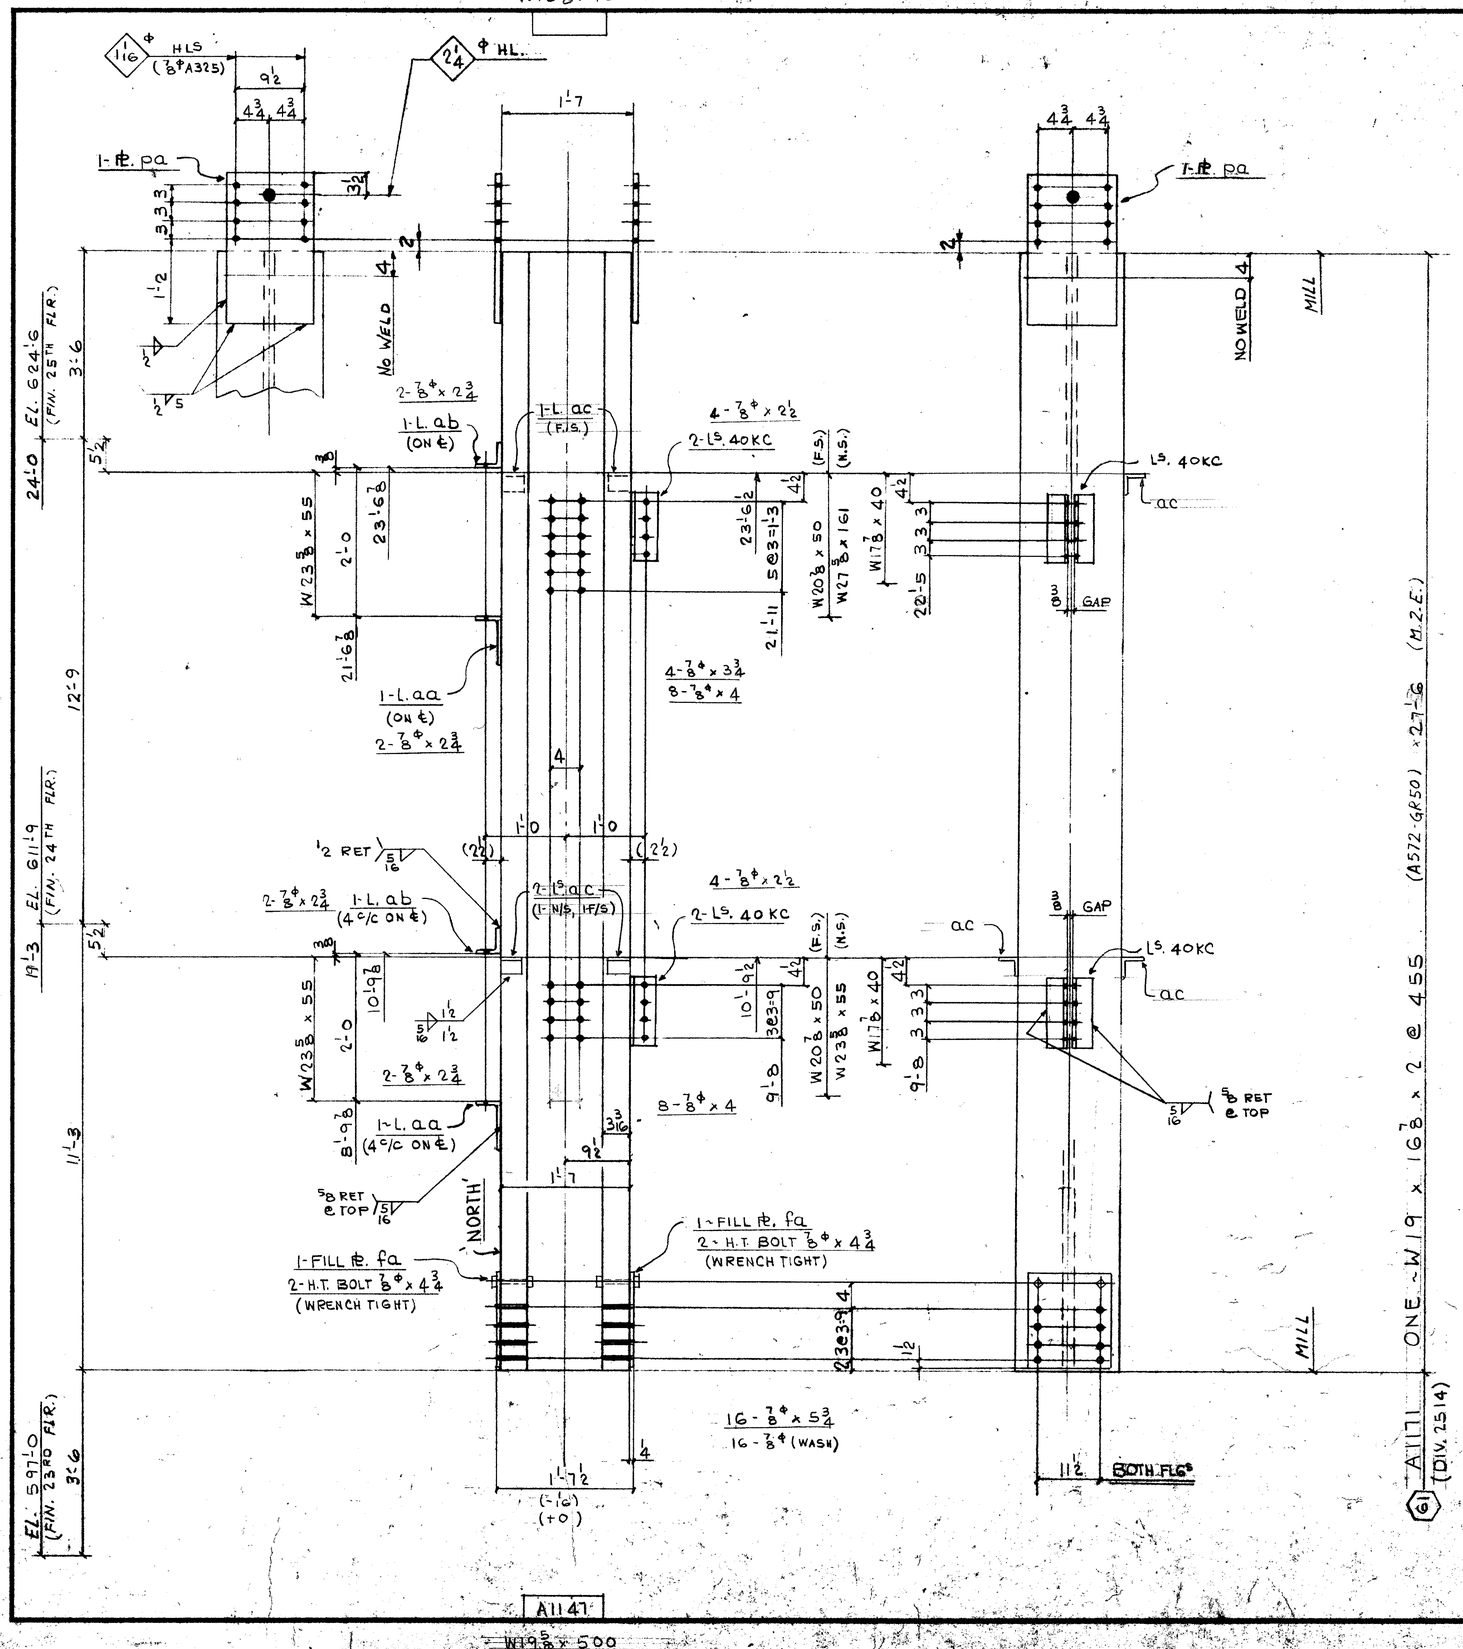

FIELD BOLTS:

8 - 7/8ϕ (A325F) x 2½
8 - x 2¾
4 - x 3¾
16 - x 4
16 - x 5¾
16 - 7/8ϕ (A325) WASH.

DIM'S SHOWN IN BRACKETS ARE BASED ON ACCURATE COL SIZES.

SHOP SCRIBE VISIBLE C/L ON BOTH FLGS & B/S WEB TOP & BOTT.

MAT'L G40·21-44W U/N
E70 SERIES ELECTRODES
REF. DWG. E24, E25, E118
901, 9157

BILL OF MATERIAL

LINE	COOSOTE	COMMX SHIP DIVN.	PIECE MARKS MAIN MAT'L.	PIECE MARKS DETAIL MAT'L.	NO OF PIECES	MATERIAL DESCRIPTION PL.	WIDTH Inch	WIDTH 16th	X PLATE ONLY THK. In.	THK. 16th	GRADE CODE	DOOR	FINISHED LENGTH Feet	FINISHED LENGTH In.	FINISHED LENGTH 16th	PAGE	LINE	REMARKS
01				F001														
02																		
03				40KC	4	L	4	x	3	x 3/8	44W		0	11	8			
04				AA	2	L	8	x	4	x ¾			0	8	0			
05				AB	2	L	4	x	4	x ⅜			0	7	8			
06				AC	6	L	3	x	3	x ⅜		⊥	0	3	0			PLAIN
07																		
08				PA	2	PL	12	8		010	44W		2	1	0			
09				FA	2	⊥	14	8		04	⊥		1	4	0			
10																		
11				4	HT BOLT 7/8 x 4 3/4 325														
12																		
13				1	I.F. 5/16									8	0	0		
14				1	I.F. ½									4	0	0		
15																		
16																		
17																		
18	2514	A1171		1	W 14 x 455						A572GR50		27	6	0	859	M.E.	
19																		
20																		
21																		
22																		
23																		
24																		
25																		
26			TOTAL	26						TOTAL	42						1-OF-1

01																		
02																		
26			TOTAL							TOTAL								

REV.					
1	DATE	BY	SPEC.	AS NOTED	
2	DATE	BY	HOLES	15/16ϕ U/N	
3	DATE	BY	FINISH	NONE	

July 17/85

FRANKEL STEEL LIMITED
220 ATTWELL DRIVE, UNIT 1, REXDALE, ONTARIO M9W 5B2

MADE	DATE	SQUAD	PROJECT	CONTRACT	DWG. No.
27 EC	MAY '85	FR	7 WORLD TRADE CENTER	84-152	1171
CHK'D 28 ES	DATE 4-7-85		DETAIL: COLUMN (61) (13TH TIER)		