

W16 3/8 x 257

A1196

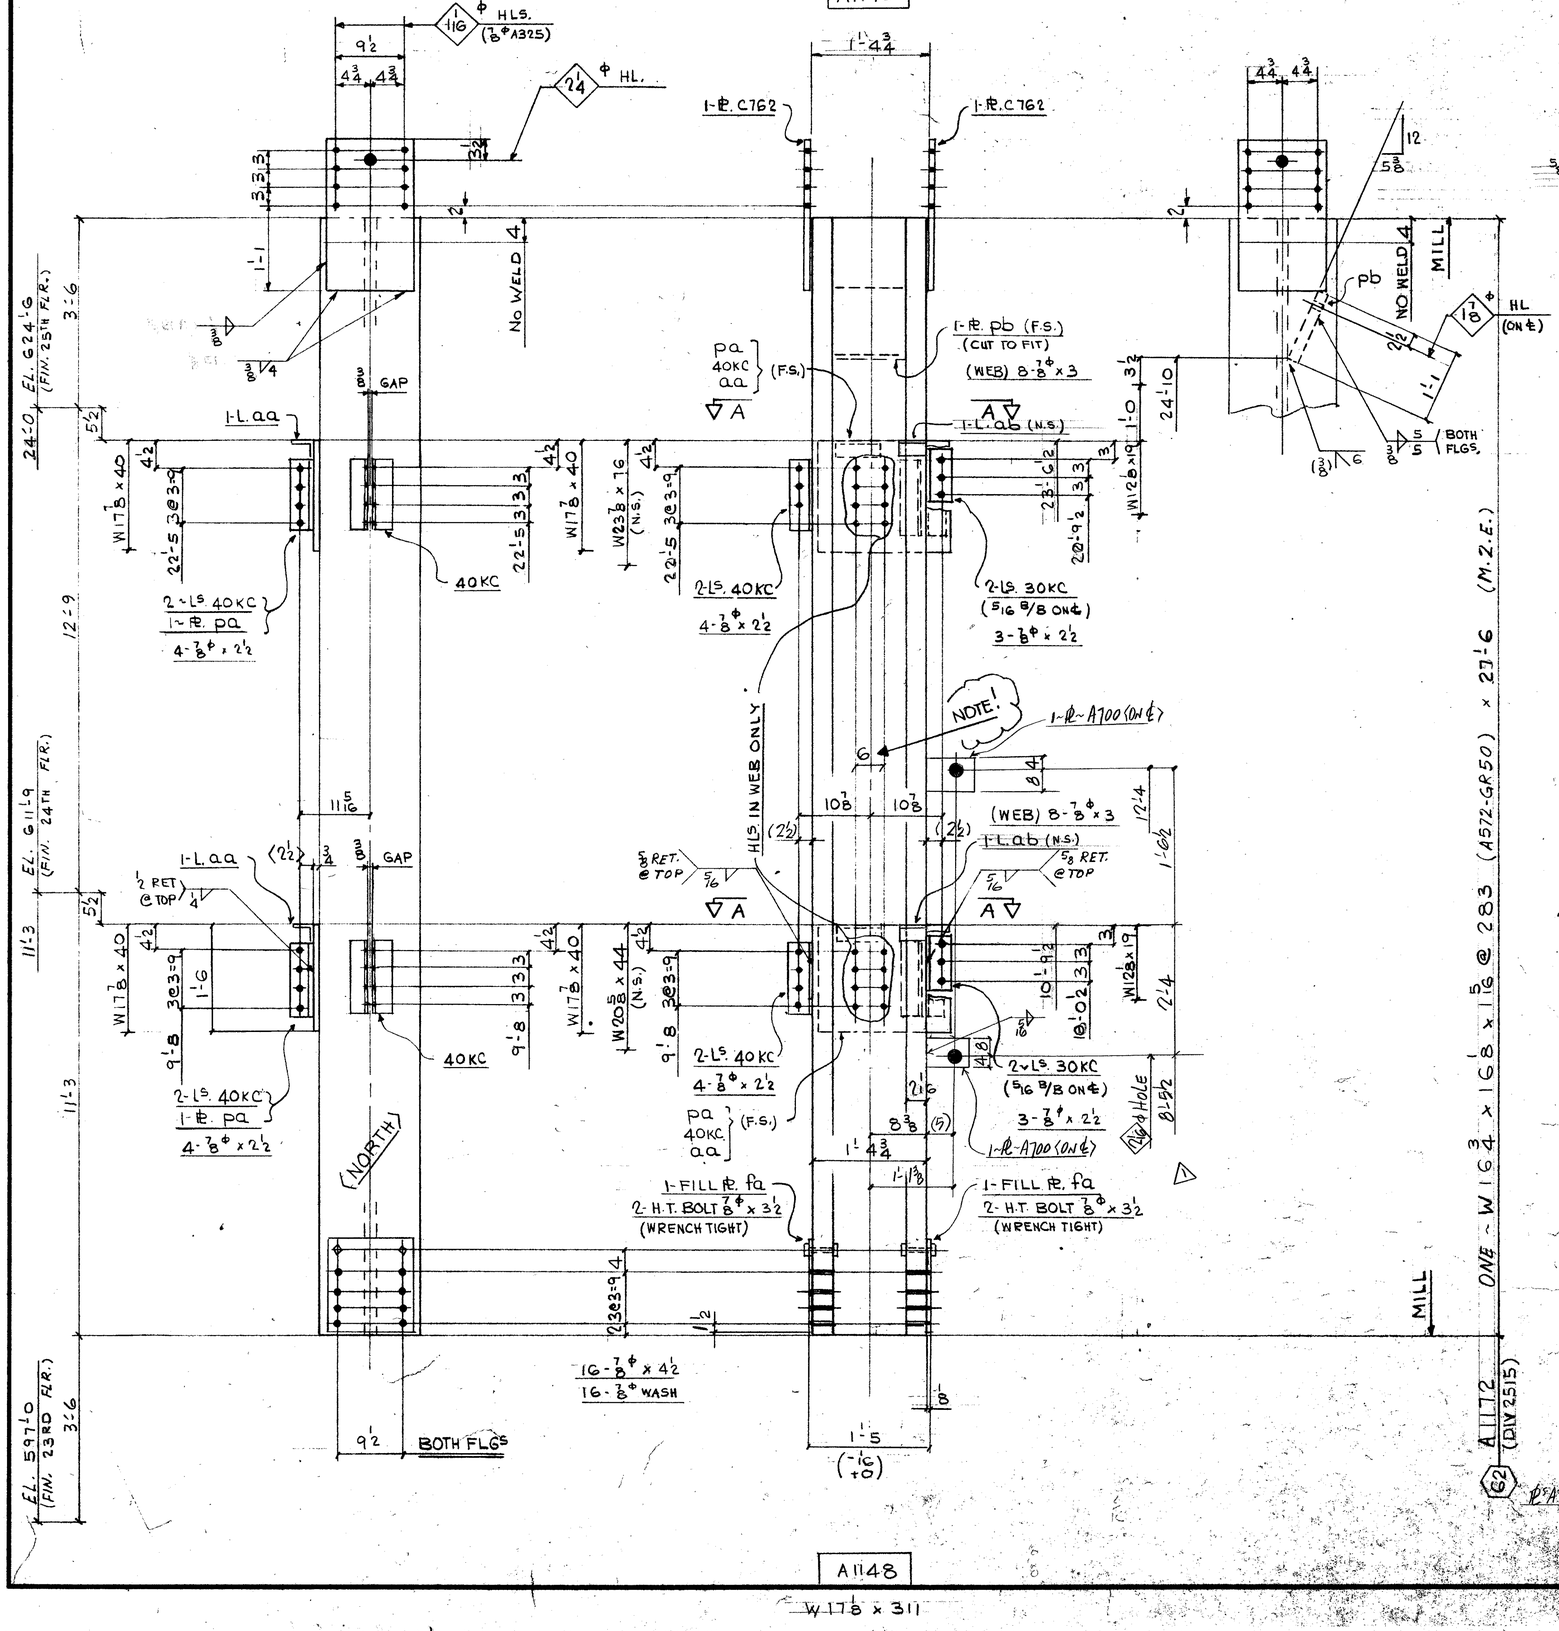

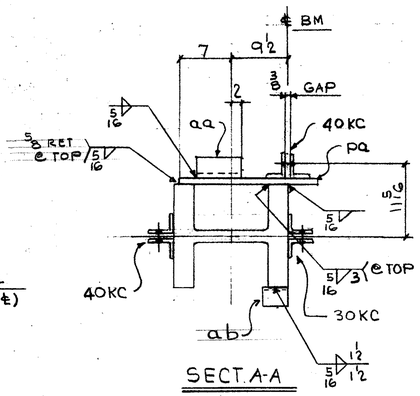

FIELD BOLTS:

22 - 7/8φ (A325F) x 2 1/2
16 - ⌊ x 3
16 - ⌊ x 4 1/2

16 - 7/8φ (A325) WASH.

DIM'S SHOWN IN BRACKETS ARE BASED ON ACCURATE COL SIZES.

SHOP SCRIBE VISIBLE C/L ON BOTH FLGS & B/S WEB TOP & BOTT.

MAT'L G40.21-44W U/N
E70 SERIES ELECTRODES
REF. DWG.S E24, E25
901, 9159, E118

BILL OF MATERIAL

LINE	CCODE	COMMX SHIP DIVN.	PIECE MARKS MAIN MAT'L.	PIECE MARKS DETAIL MAT'L.	NO. OF PIECES	MATERIAL DESCRIPTION	GRADE CODE	DSDR	FINISHED LENGTH Feet	FINISHED LENGTH In.	FINISHED LENGTH 16th	PAGE	LINE	REMARKS
01				F001										
02														
03				30KC	4	L4 x 3 x 3/8	44W		0	8	8			
04				40KC	8	⊥	⊥		0	11	8			
05				AA	2	L3 x 3 x 3/8			0	8	0			PLAIN
06				AB	2	⊥	⊥		0	3	0			⊥
07				C762	2 PI	12 8 x	44W	0 8	2	0	0			
08				PA	2 ⌊	18 0 x	⌊	0 12	1	8	8			
09				PB	1	12 8 x	⌊	1 12	1	1	0			CUT TO FIT
10				FA	2 ⊥	12 8 x	⊥	0 2	1	4	0			
11	X			A700	2 PI	9 0 x	44W	1 0	1	0	0			
12					4	HT BOLT 7/8 x 3 1/2	325							
13														
14					1	LF 5/16			1	0	0			
15					1	LF 3/8			7	0	0			
16														
17														
18														
19														
20	2515	A1172			1	W14 x 283	A572GR50		27	6	0	85	11	M.E.
21														
22														
23														
24														
25														
26			TOTAL		33		TOTAL		51					1-OF-1

01															
02															
26			TOTAL				TOTAL								

A	DATE July 17/85	BY GG	SPEC. AS NOTED	FRANKEL STEEL LIMITED	
B	DATE	BY	HOLES 15/16φ U/N	220 ATTWELL DRIVE, UNIT 1, REXDALE, ONTARIO M9W 5B2	
C	DATE	BY	FINISH NONE		
MADE 27	EC	DATE MAY '85	SQUAD FR	PROJECT: 7 WORLD TRADE CENTER	CONTRACT 84-152
CHK'D 28	ES	DATE 4.5.85		DETAIL: COLUMN GRID NO. 62 (13TH TIER)	DWG No. 1172

A1148

W17 7/8 x 311