
W18 x 398

A1198

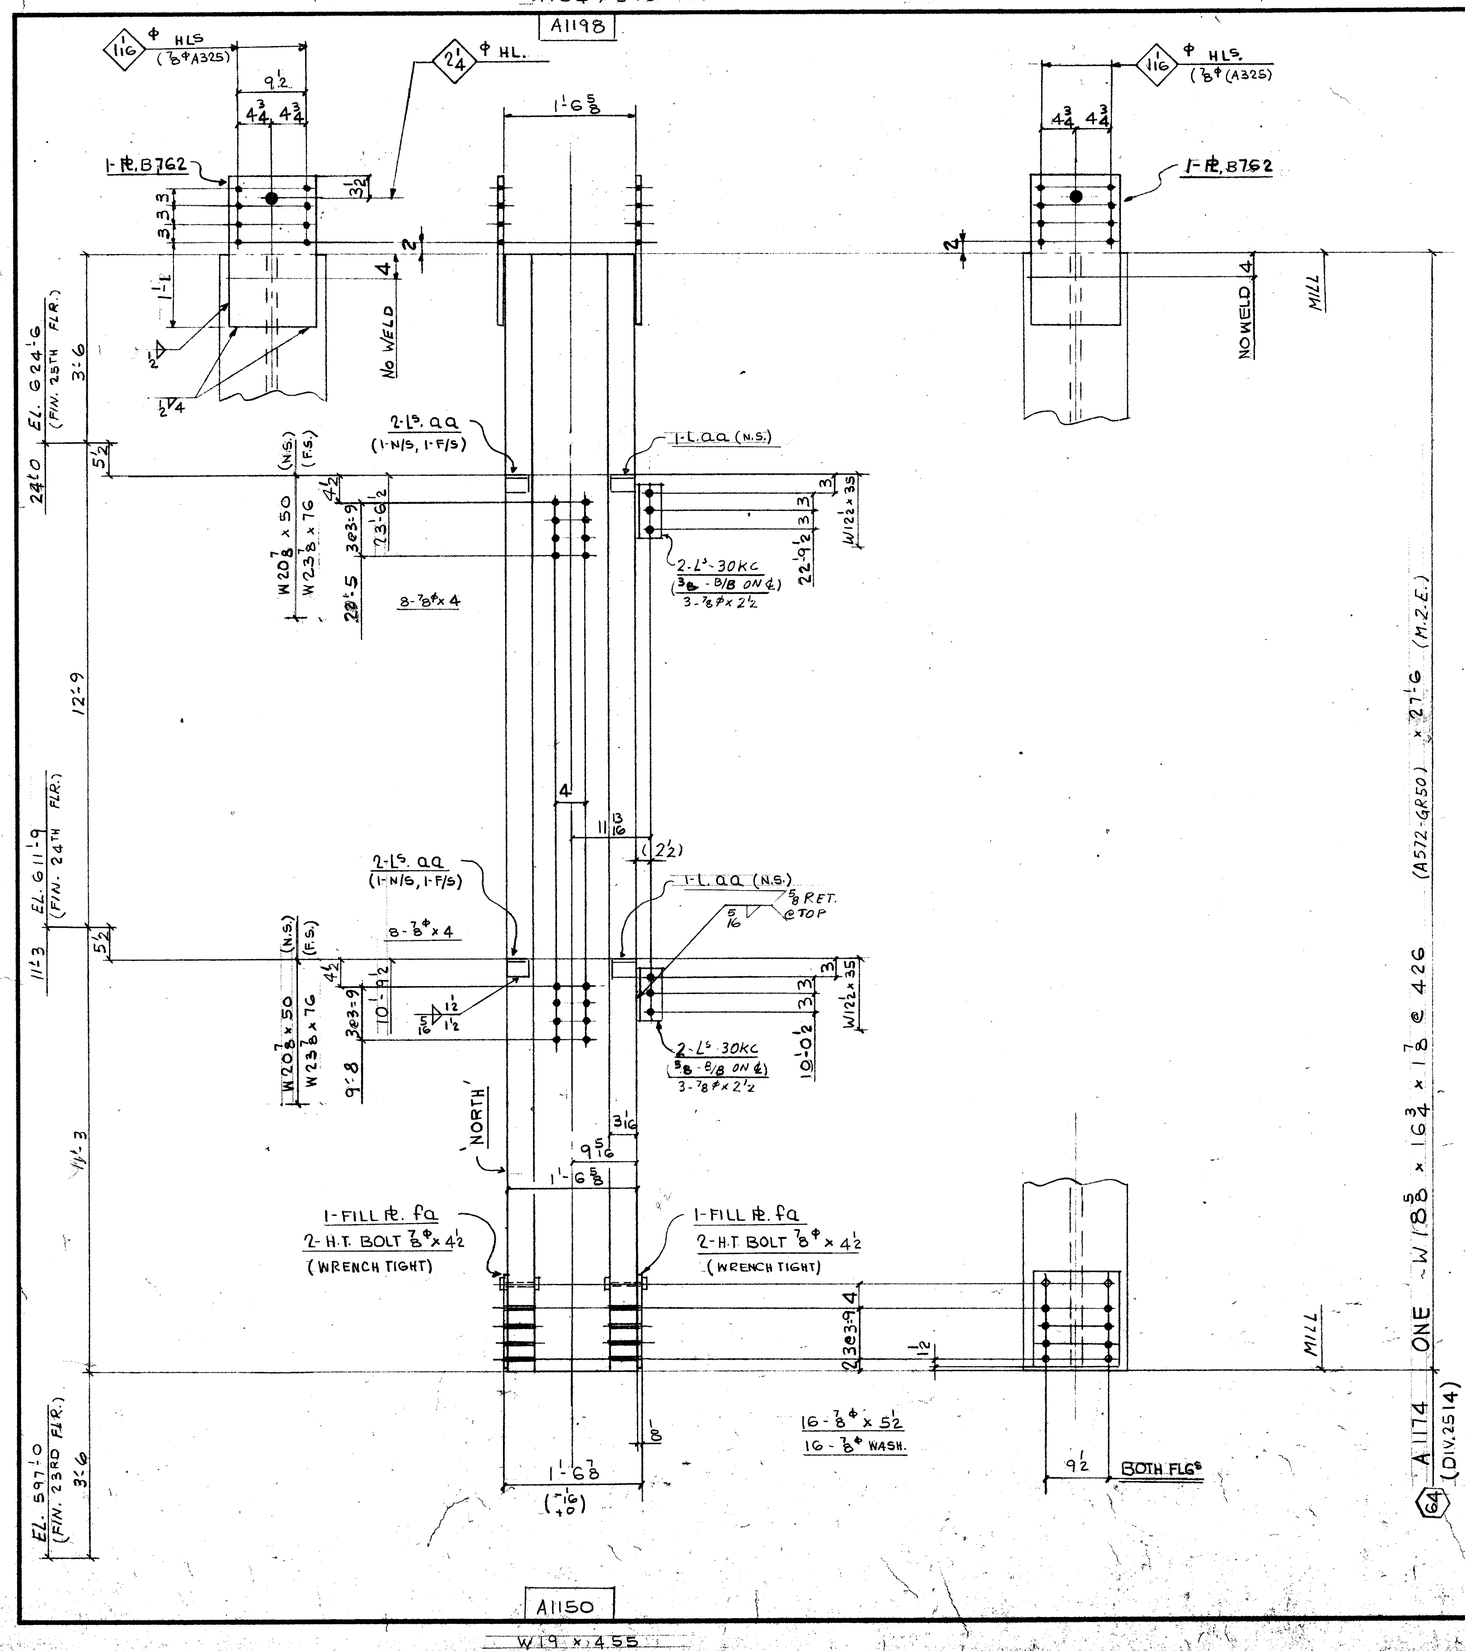

A1150

W19 x 455

FIELD BOLTS

6 ~ 7/8Φ (A325-F) x 2½
16 ~ ⌊ x 4
16 ~ ⌊ x 5½

16 - 7/8Φ (A325) WASH.

DIM'S SHOWN IN BRACKETS ARE BASED ON ACCURATE COL SIZES.

SHOP SCRIBE VISIBLE C/L ON BOTH FLGS & B/S WEB TOP & BOTT.

MAT'L G40.21-44W U/N
E70 SERIES ELECTRODES
REF. DWG. E24, E25, E118
901

BILL OF MATERIAL

LINE	CODE	COMMX SHIP DIVN.	PIECE MARKS MAIN MAT'L.	PIECE MARKS DETAIL MAT'L.	NO. OF PIECES	MATERIAL DESCRIPTION PL	WIDTH Inch	WIDTH 16th	X PLATE ONLY THK. In.	THK. 16th	GRADE CODE	DSR	FINISHED LENGTH Feet	FINISHED LENGTH In.	FINISHED LENGTH 16th	PAGE	LINE	REMARKS
01					F001													
02																		
03				30KC	4	L	4		3	8	44W		0	8	8			
04				A4	6	L	3		3	8	L		0	3	0			PLAIN
05																		
06				B762	2	PL	12	8	X		44W		2	0	0			
07				FA	2	L	12	8	X		L		1	4	0			
08																		
09					4	HT BOLT 7/8 x 4½					325							
10																		
11																		
12					1	IF 5/16								4	0	0		
13					1	IF 1/2								4	0	0		
14																		
15																		
16																		
17	2514	A1174			1	W14 x 426					A572GR50		27	6	0	85	13	M.E.
18																		
19																		
20																		
21																		
22																		
23																		
24																		
25																		
26			TOTAL		22						TOTAL		38					1-OF-1

01																		
02																		
26			TOTAL								TOTAL							

July 17/85

REV.				
1	DATE	BY	SPEC.	AS NOTED
2	DATE	BY	HOLES	15/16Φ U/N
3	DATE	BY	FINISH	NONE

FRANKEL STEEL LIMITED
220 ATTWELL DRIVE, UNIT 1, REXDALE, ONTARIO M9W 5B2

MADE		DATE	SQUAD	PROJECT	CONTRACT	DWG. No.
27	EC	MAY '85	FR	1 WORLD TRADE CENTER	84-152	1174
CHK'D		DATE		DETAIL: COLUMN 64 (13TH TIER)		
28	ES	4-7-85				