
W16 3/8 x 257

A1202

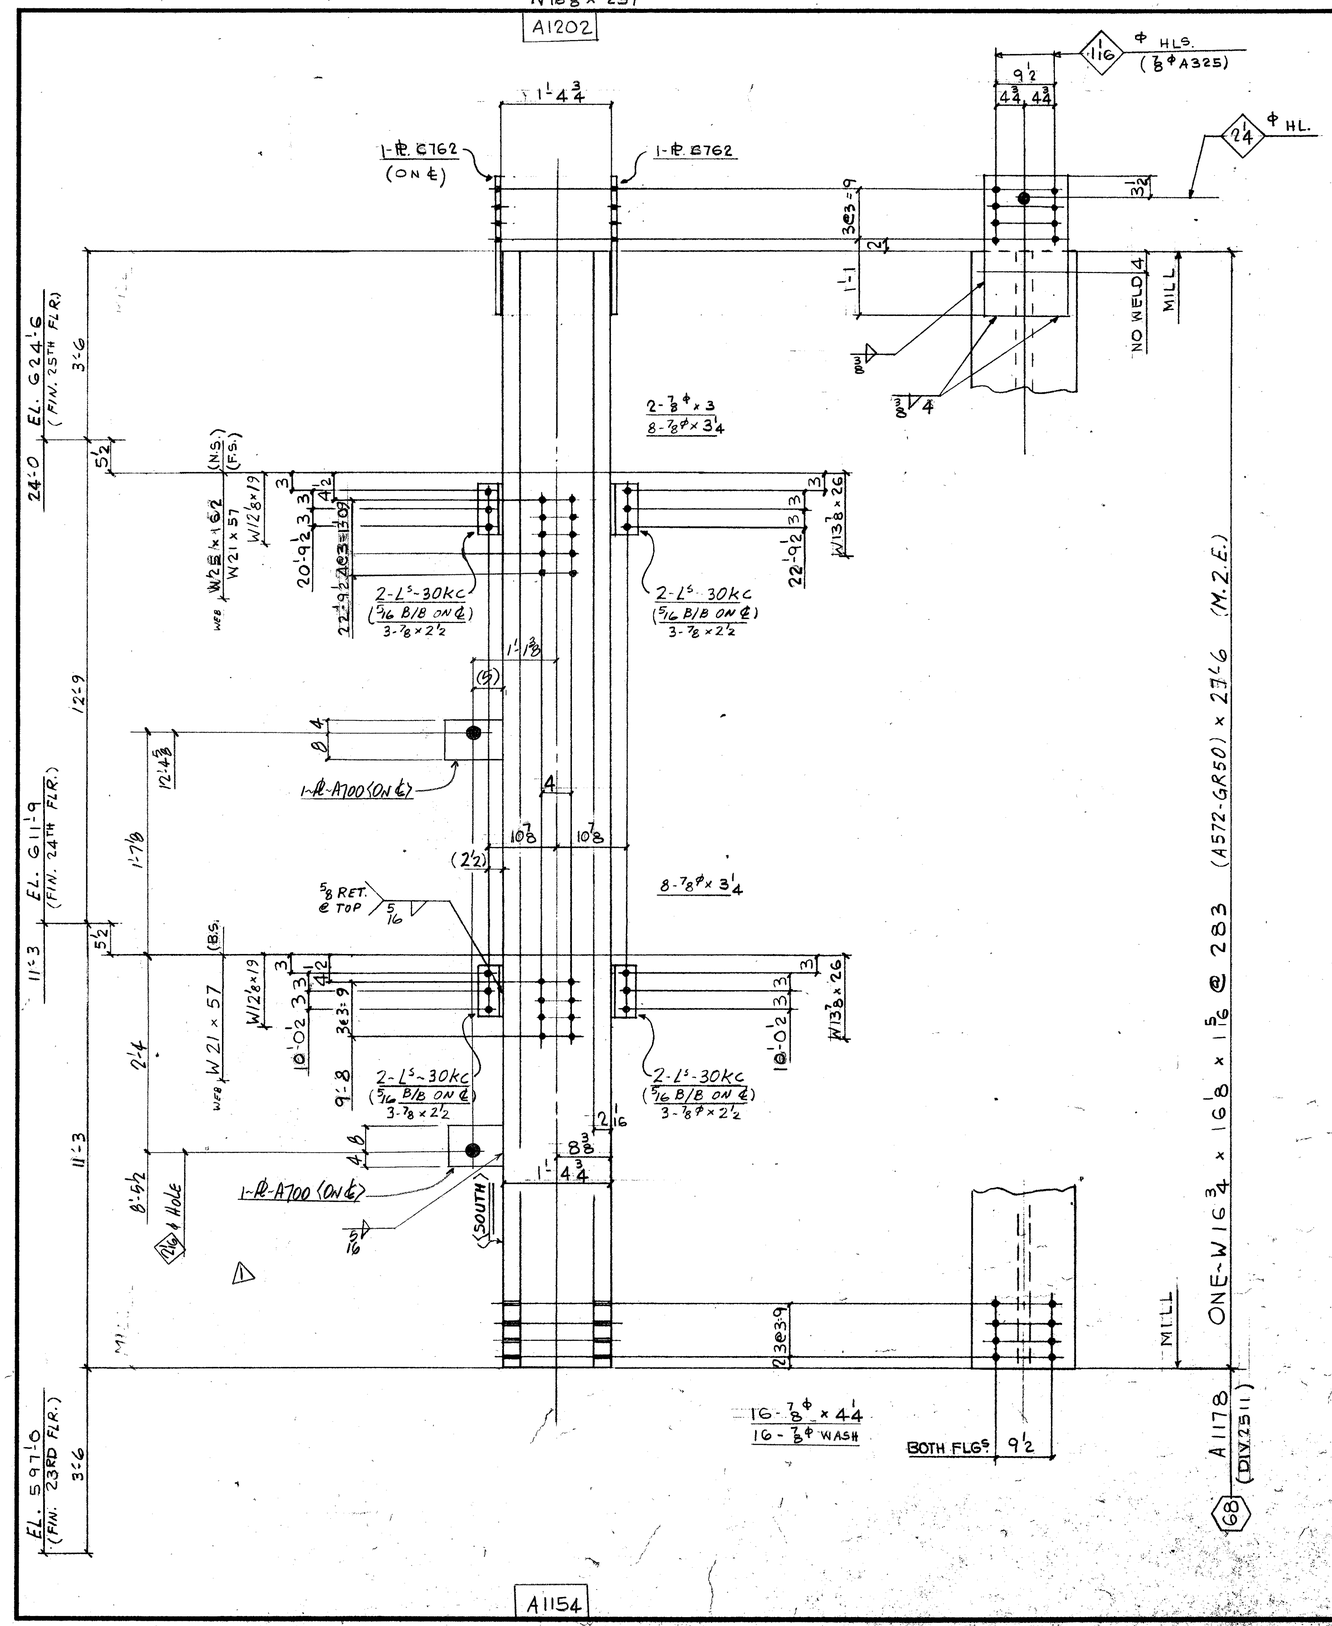


A1154

W16 3/4 x 283

FIELD BOLTS:

12 - 7/8Ø (A325F) x 2 1/2
2 - x 3
16 - x 3 1/4
16 - x 4 1/2

16 - 7/8Ø (A325) WASH.

DIM'S SHOWN IN BRACKETS ARE BASED ON ACCURATE COL SIZES.

SHOP SCRIBE VISIBLE C/L ON BOTH FLGS & B/S WEB TOP & BOTT.

MAT'L G40.21-44W U/N
E70 SERIES ELECTRODES
REF. DWG. E24, E25
E118, 901

## BILL OF MATERIAL

| LINE | CC OO SD TE | COMMX SHIP DIVN. | PIECE MARKS MAIN MAT'L. | PIECE MARKS DETAIL MAT'L. | NO. OF PIECES | MATERIAL DESCRIPTION PL | WIDTH Inch | WIDTH 16th | X PLATE ONLY | THK. In. | THK. 16th | GRADE CODE | DOOR | FINISHED LENGTH Feet | FINISHED LENGTH In. | FINISHED LENGTH 16th | PAGE | LINE | REMARKS |
|---|---|---|---|---|---|---|---|---|---|---|---|---|---|---|---|---|---|---|---|
| 01 | | | | | F001 | | | | | | | | | | | | | | |
| 02 | | | | | | | | | | | | | | | | | | | |
| 03 | | | | 30KC. | 8 | L | 4 | 3 | 3/8 | | | 44W | | 0 | 8 | 8 | | | |
| 04 | | | | | | | | | | | | | | | | | | | |
| 05 | | | | | | | | | | | | | | | | | | | |
| 06 | | | | E762. | 2 | PL | 12 | 8 | X | | 0 | 8 44W | | 2 | 0 | 0 | | | |
| 07 | X | | | A700 | 2 | + | 9 | 0 | X | | 1 | 0 + | | | 1 | 0 | 0 | | |
| 08 | | | | | | | | | | | | | | | | | | | |
| 09 | | | | | | | | | | | | | | | | | | | |
| 10 | | | | | | | | | | | | | | | | | | | |
| 11 | | | | | 1 | LF | 5/16 | | | | | | | | 6 | 0 | | | |
| 12 | | | | | 1 | LF | 3/8 | | | | | | | | 4 | 0 | | | |
| 13 | | | | | | | | | | | | | | | | | | | |
| 14 | | | | | | | | | | | | | | | | | | | |
| 15 | 2511 | A1178 | | | 1 | | W14 x 283 | | | | | A572GR50 | | 27 | 6 | 0 | | 8511 | M.2.E. |
| 16 | | | | | | | | | | | | | | | | | | | |
| 17 | | | | | | | | | | | | | | | | | | | |
| 26 | | | TOTAL | 16 | | | | | TOTAL | 40 | | | | | | | 1-OF-1 | | |

| LINE | CC OO SD TE | COMMX SHIP DIVN. | PIECE MARKS MAIN MAT'L. | PIECE MARKS DETAIL MAT'L. | NO. OF PIECES | MATERIAL DESCRIPTION PL | WIDTH Inch | WIDTH 16th | X PLATE ONLY | THK. In. | THK. 16th | GRADE CODE | DOOR | FINISHED LENGTH Feet | FINISHED LENGTH In. | FINISHED LENGTH 16th | PAGE | LINE | REMARKS |
|---|---|---|---|---|---|---|---|---|---|---|---|---|---|---|---|---|---|---|---|
| 01 | | | | | | | | | | | | | | | | | | | |
| 02 | | | | | | | | | | | | | | | | | | | |
| 26 | | | TOTAL | | | | | | TOTAL | | | | | | | | | | |

#'s A700 ADDED

| REVISIONS | | | |
|---|---|---|---|
| 1 | DATE July 19/85 | BY GG | |
| 2 | DATE | BY | |
| 3 | DATE | BY | |

SPEC. AS NOTED
HOLES 13/16Ø U/N
FINISH NONE

MADE 27 EC | DATE MAY 85 | SQUAD FR
CHK'D. 28 ES | DATE 8-7-85

PROJECT: 7 WORLD TRADE CENTER
DETAIL: COL. GRID NO. 68 (13TH TIER)

CONTRACT: 84-152 | DWG NO. 1178

July 25/85

FRANKEL STEEL LIMITED,
220 ATTWELL DRIVE, UNIT 1, REXDALE, ONTARIO M9W 5B2

MARKED