
W17 7/8 × 370

A1205

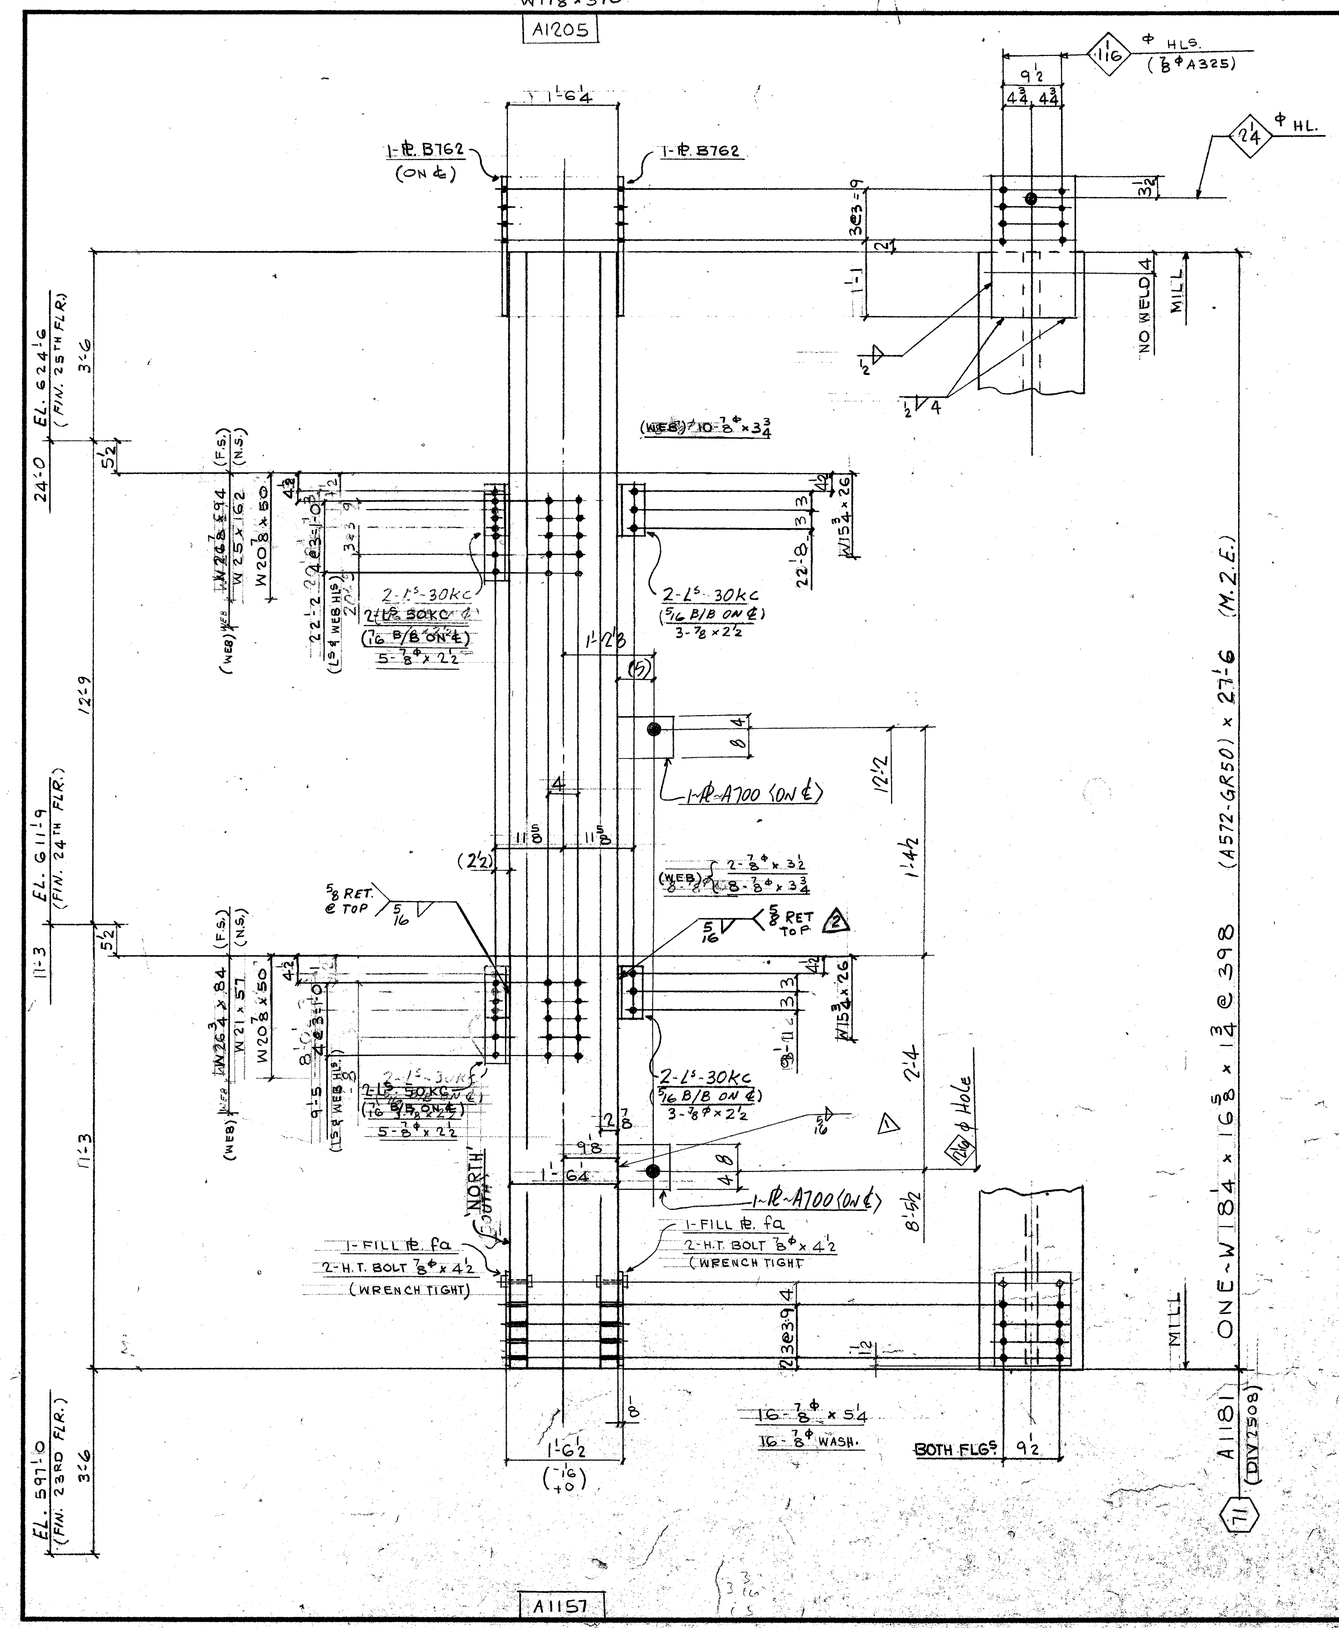

FIELD BOLTS:

16 - 7/8 Φ (A325F) × 2½
2 - × 3½
18 - × 3¾
16 - × 5¼

16 - 7/8 Φ (A325) WASH.

DIM'S SHOWN IN BRACKETS ARE BASED ON ACCURATE COL SIZES.

SHOP SCRIBE VISIBLE C/L ON BOTH FLGS & B/S WEB TOP & BOTT.

MAT'L G40.21-44W U/N
E70 SERIES ELECTRODES
REF. DWG. E24, E25
E118, 901

BILL OF MATERIAL

LINE	CCODE	COMMX SHIP DIVN.	PIECE MARKS MAIN MAT'L.	PIECE MARKS DETAIL MAT'L.	NO. OF PIECES	MATERIAL DESCRIPTION WIDTH PL	WIDTH Inch	WIDTH 16th	X PLATE ONLY	THK. In.	THK. 16th	GRADE CODE	DOOR	FINISHED LENGTH Feet	FINISHED LENGTH In.	FINISHED LENGTH 16th	PAGE	LINE	REMARKS
01					F001														
02																			
03				30KC	4	L	4	×	3 × 3/8			44W		0	8	8			
04				50KC	4				″			″		1	2	8			
05																			
06				B762	2	PL	12	8	×		0	10	44W		2	0	0		
07				FA	2	L	12	8	×		0	2	″		1	4	0		
08	X			A700	2	PL	9	0	×		1	0	44W		1	0	0		
09					4	HT BOLT 7/8 × 4 1/2							325						
10																			
11					1	FI 5/16									8	0	0		
12					1	FI 1/2									4	0	0		
13																			
14																			
15	250B	A1181			1	W14 × 398				A572GR50			Z7	60	8517	M.2.E.			
16																			
17																			
26			TOTAL		22								TOTAL		44				1-OF-1

01																			
02																			
26			TOTAL										TOTAL						

A1 ANGLE ADDED TO APP.

REV.			
1	DATE JULY 19/85	BY GG	SPEC. AS NOTED
2	DATE JULY 25/85	BY ES	HOLES 13/16 Φ U/N
3	DATE	BY	FINISH NONE

MADE 27 EC DATE MAY 85 SQUAD FR
CHK'D. 28 ES DATE 8-7-85

PROJECT: 7 WORLD TRADE CENTER
DETAIL: COL. GRID NO. 71 (13TH TIER)

CONTRACT 84-152 DWG.NO. 118

July 25/85

FRANKEL STEEL LIMITED
220 ATTWELL DRIVE, UNIT 1, REXDALE, ONTARIO M9W 5B7

68 MASTER
71