
W18 × 398

A1206

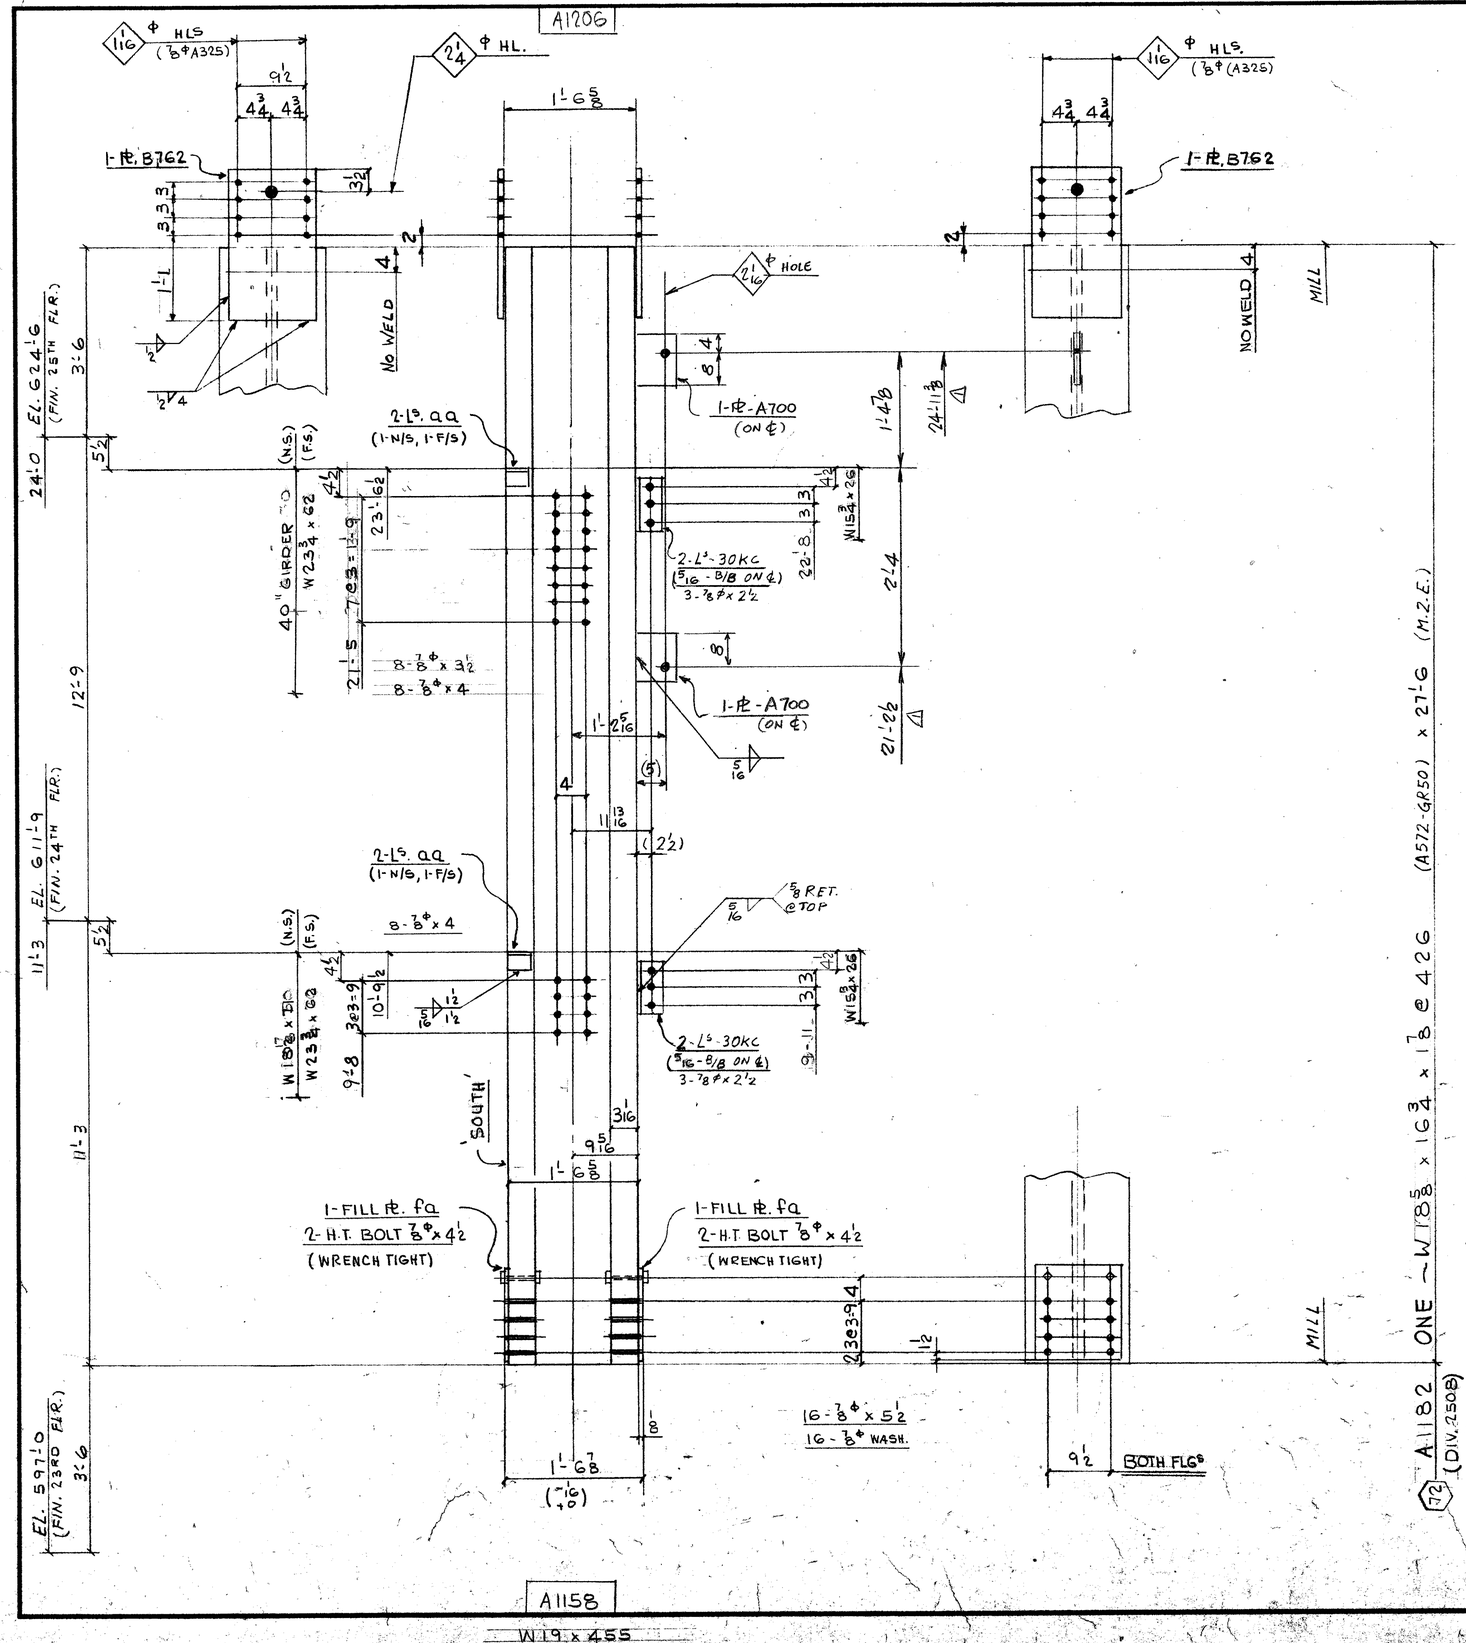

A1158

W19 × 455

FIELD BOLTS

6 - 7/8Φ (A325-F) × 2½
8 - × 3½
16 - × 4
16 - × 5½
16 - 7/8Φ (A325) WASH.

DIM'S SHOWN IN BRACKETS ARE BASED ON ACCURATE COL SIZES.

SHOP SCRIBE VISIBLE C/L ON BOTH FLGS & B/S WEB TOP & BOTT.

MAT'L G40.21-44W U/N
E70 SERIES ELECTRODES
REF. DWG. E24, E25, E118
901

BILL OF MATERIAL

LINE	CODE	COMMX SHIP DIVN.	PIECE MARKS MAIN MAT'L.	PIECE MARKS DETAIL MAT'L.	NO. OF PIECES	MATERIAL DESCRIPTION PL	WIDTH Inch	WIDTH 16th	X PLATE ONLY	THK. In.	THK. 16th	GRADE CODE	DSGNR	FINISHED LENGTH Feet	FINISHED LENGTH In.	FINISHED LENGTH 16th	PAGE	LINE	REMARKS
01					F901														
02																			
03				30KC	4	L	4 × 3 × 3/8					44W		2	8	8			
04				A4	4	L	3 × 3 × 3/8					L		2	3	0			PLAIN
05																			
06				B762	2	PL	12	8	X		010	44W		2	0	0			
07				FA	2	⊥	12	8	X		02	⊥		1	4	0			
08	X			A700	2	L	9	0	X		10	⊥		1	0	0			
09					4	HT BOLT 7/8 × 4½						325							
10																			
11																			
12					1	IF 5/16								4	0	0			
13					1	IF 1/2								4	0	0			
14																			
15																			
16																			
17	2598	A1182			1	W14 × 426						A572GR50	2T	6	0	8 5/16	M.Z.E.		
18																			
19																			
20																			
21																			
22																			
23																			
24																			
25																			
26			TOTAL		22				TOTAL					39			1-OF-1		

LINE	CODE	COMMX SHIP DIVN.	PIECE MARKS MAIN MAT'L.	PIECE MARKS DETAIL MAT'L.	NO. OF PIECES	MATERIAL DESCRIPTION PL	WIDTH Inch	WIDTH 16th	X PLATE ONLY	THK. In.	THK. 16th	GRADE CODE	DSGNR	FINISHED LENGTH Feet	FINISHED LENGTH In.	FINISHED LENGTH 16th	PAGE	LINE	REMARKS
01																			
02																			
26			TOTAL						TOTAL										

PL's A700 ADDED

REV.	DATE	BY	
1	JULY 20/85	WG	
2	DATE	BY	
3	DATE	BY	

SPEC. AS NOTED
HOLES 15/16Φ 4/N
FINISH NONE

MADE 27 EC
CHK'D. 28 ES
DATE 7 MAY 85
DATE 8-7-85
SQUAD FR

July 25/85

FRANKEL STEEL LIMITED
220 ATTWELL DRIVE, UNIT 1, REXDALE, ONTARIO M9W 5B2

PROJECT: 1 WORLD TRADE CENTER
DETAIL: COLUMN 72 (13TH TIER)
CONTRACT 84-152
DWG. NO. 1182