
W20 7/8 x 605

A1207

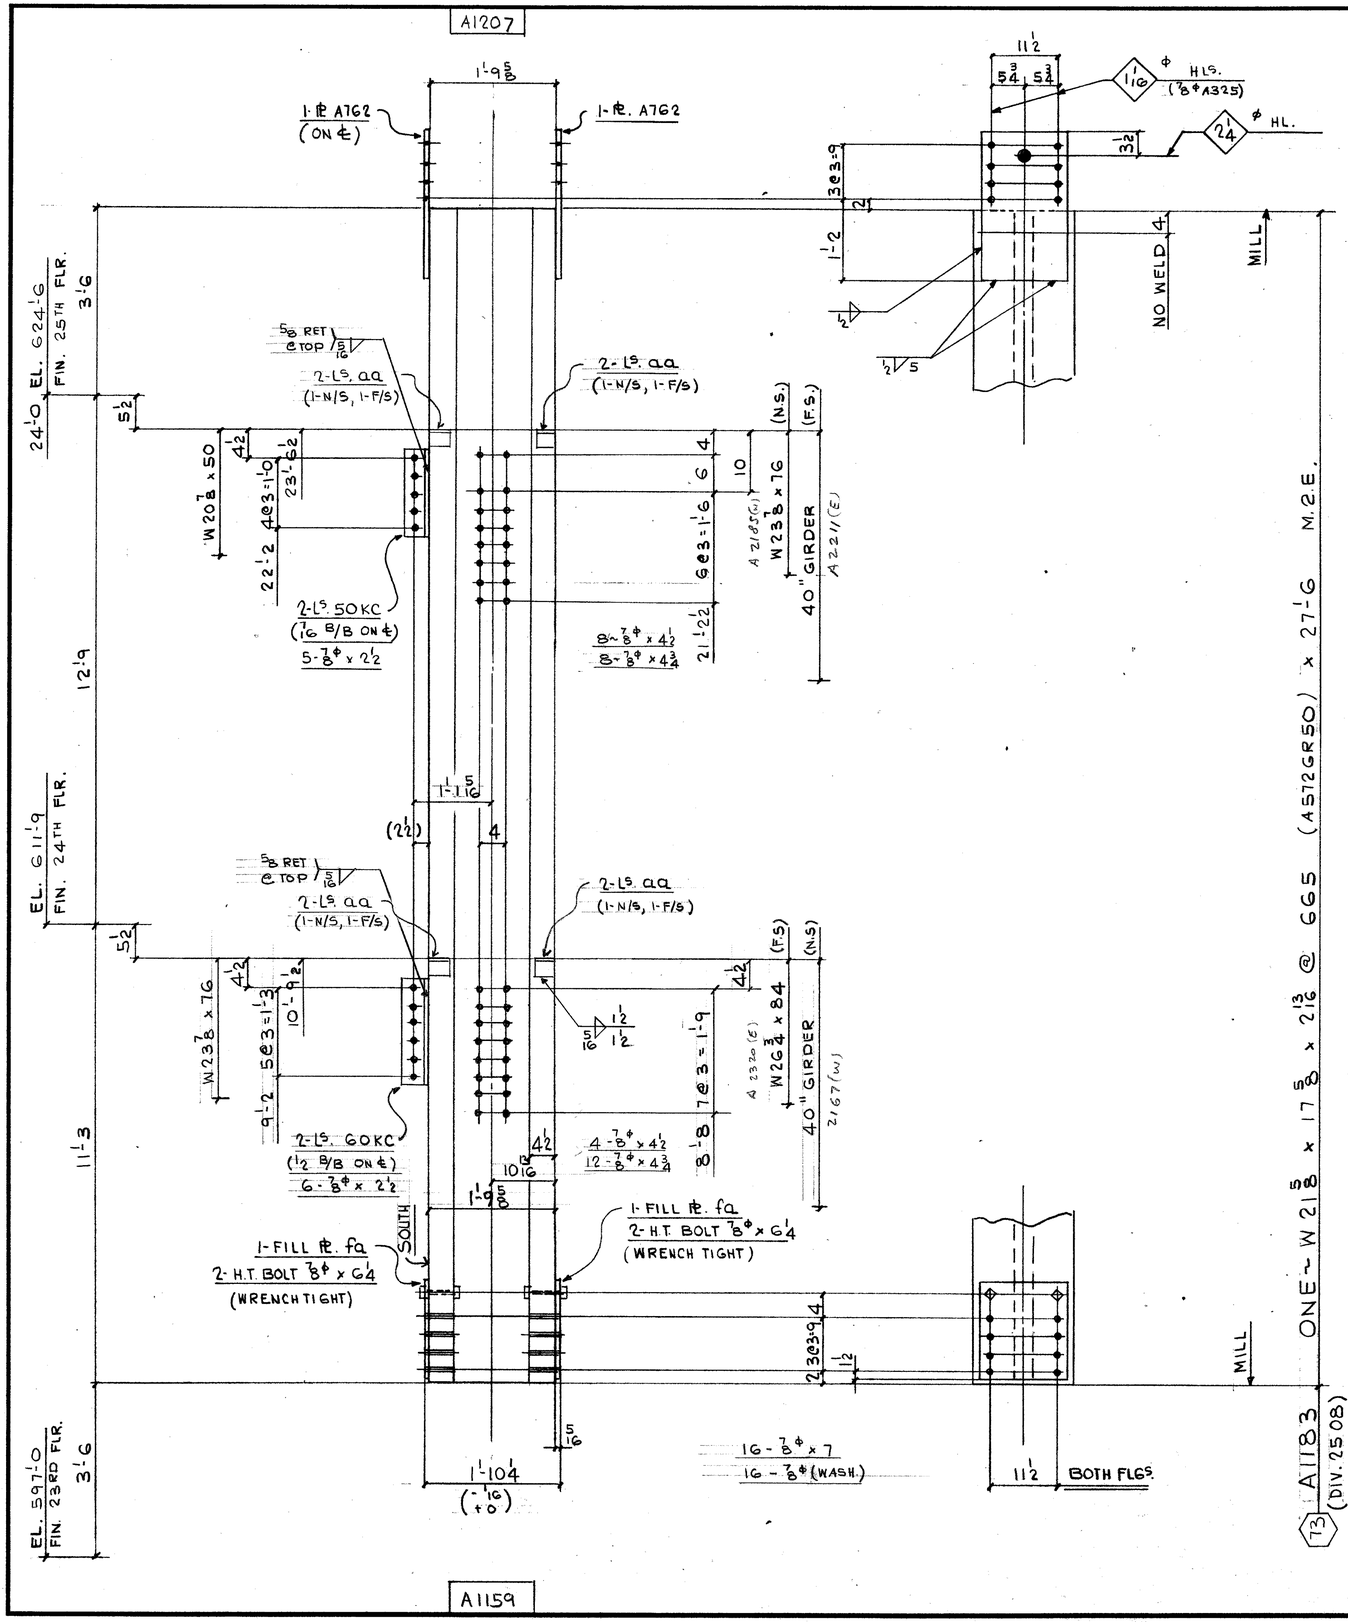

A1159

W22 3/8 x 730

FIELD BOLTS:

11 - 7/8ϕ (A325F) x 2 1/2
12 - x 4 1/2
20 - x 4 3/4
16 - x 7

16 - 7/8ϕ (A325) WASH.

DIM'S SHOWN IN BRACKETS ARE BASED ON ACCURATE COL SIZES.

SHOP SCRIBE VISIBLE C/L ON BOTH FLGS & B/S WEB TOP & BOTT.

MAT'L. G40.21-44W

E70 SERIES ELECTRODES

REF. DWG. E24, E25

E118, 901

BILL OF MATERIAL

LINE	CCOSD STE	COMMX SHIP DIVN.	PIECE MARKS MAIN MAT'L.	PIECE MARKS DETAIL MAT'L.	NO. OF PIECES	MATERIAL DESCRIPTION PL	WIDTH inch	WIDTH 16th	X PLATE ONLY	THK. In.	THK. 16th	GRADE CODE	DSOR	FINISHED LENGTH Feet	FINISHED LENGTH In.	FINISHED LENGTH 16th	PAGE	LINE	REMARKS
01					F001														
02																			
03				50KC	2	L	4		x 3 x	3	/8	44W		1	2	8			
04				60KC	2				L					1	5	8			
05				AA	8	L	3		x 3 x	3	/8			0	3	0			PLAIN
06				A762	2	PL	14	8	x					2	1	0			
07				FA	2	PL	14	8	x					1	4	0			
08																			
09																			
10					4	HT BOLT 7/8 x 6 1/4 325													
11																			
12					1	LF 5/16									8	0	0		
13					1	LF 1/2									4	0	0		
14																			
15																			
16																			
17	2508	A1183			1	W14 x 665						1572GR50		27	6	0	85	19	M.2.E.
18																			
19																			
20																			
21																			
22																			
23																			
24																			
25																			
26			TOTAL		74				TOTAL					44					(1 OF 1)
01																			
02																			
26			TOTAL						TOTAL										

REV.				
1	DATE	BY	SPEC.	AS NOTED
2	DATE	BY	HOLES	15/16ϕ U/N
3	DATE	BY	FINISH	NONE

FRANKEL STEEL LIMITED

220 ATTWELL DRIVE, UNIT 1, REXDALE, ONTARIO M9W 5B2

MADE	DATE	SQUAD	PROJECT	CONTRACT	DWG.No.
27 EC	MAY 85	FR	7 WORLD TRADE CENTER	84-152	1183
CHK'D. 28	DATE		DETAIL: COLUMN LINE 73 (13TH TIER)		