
W19 x 455

A1208

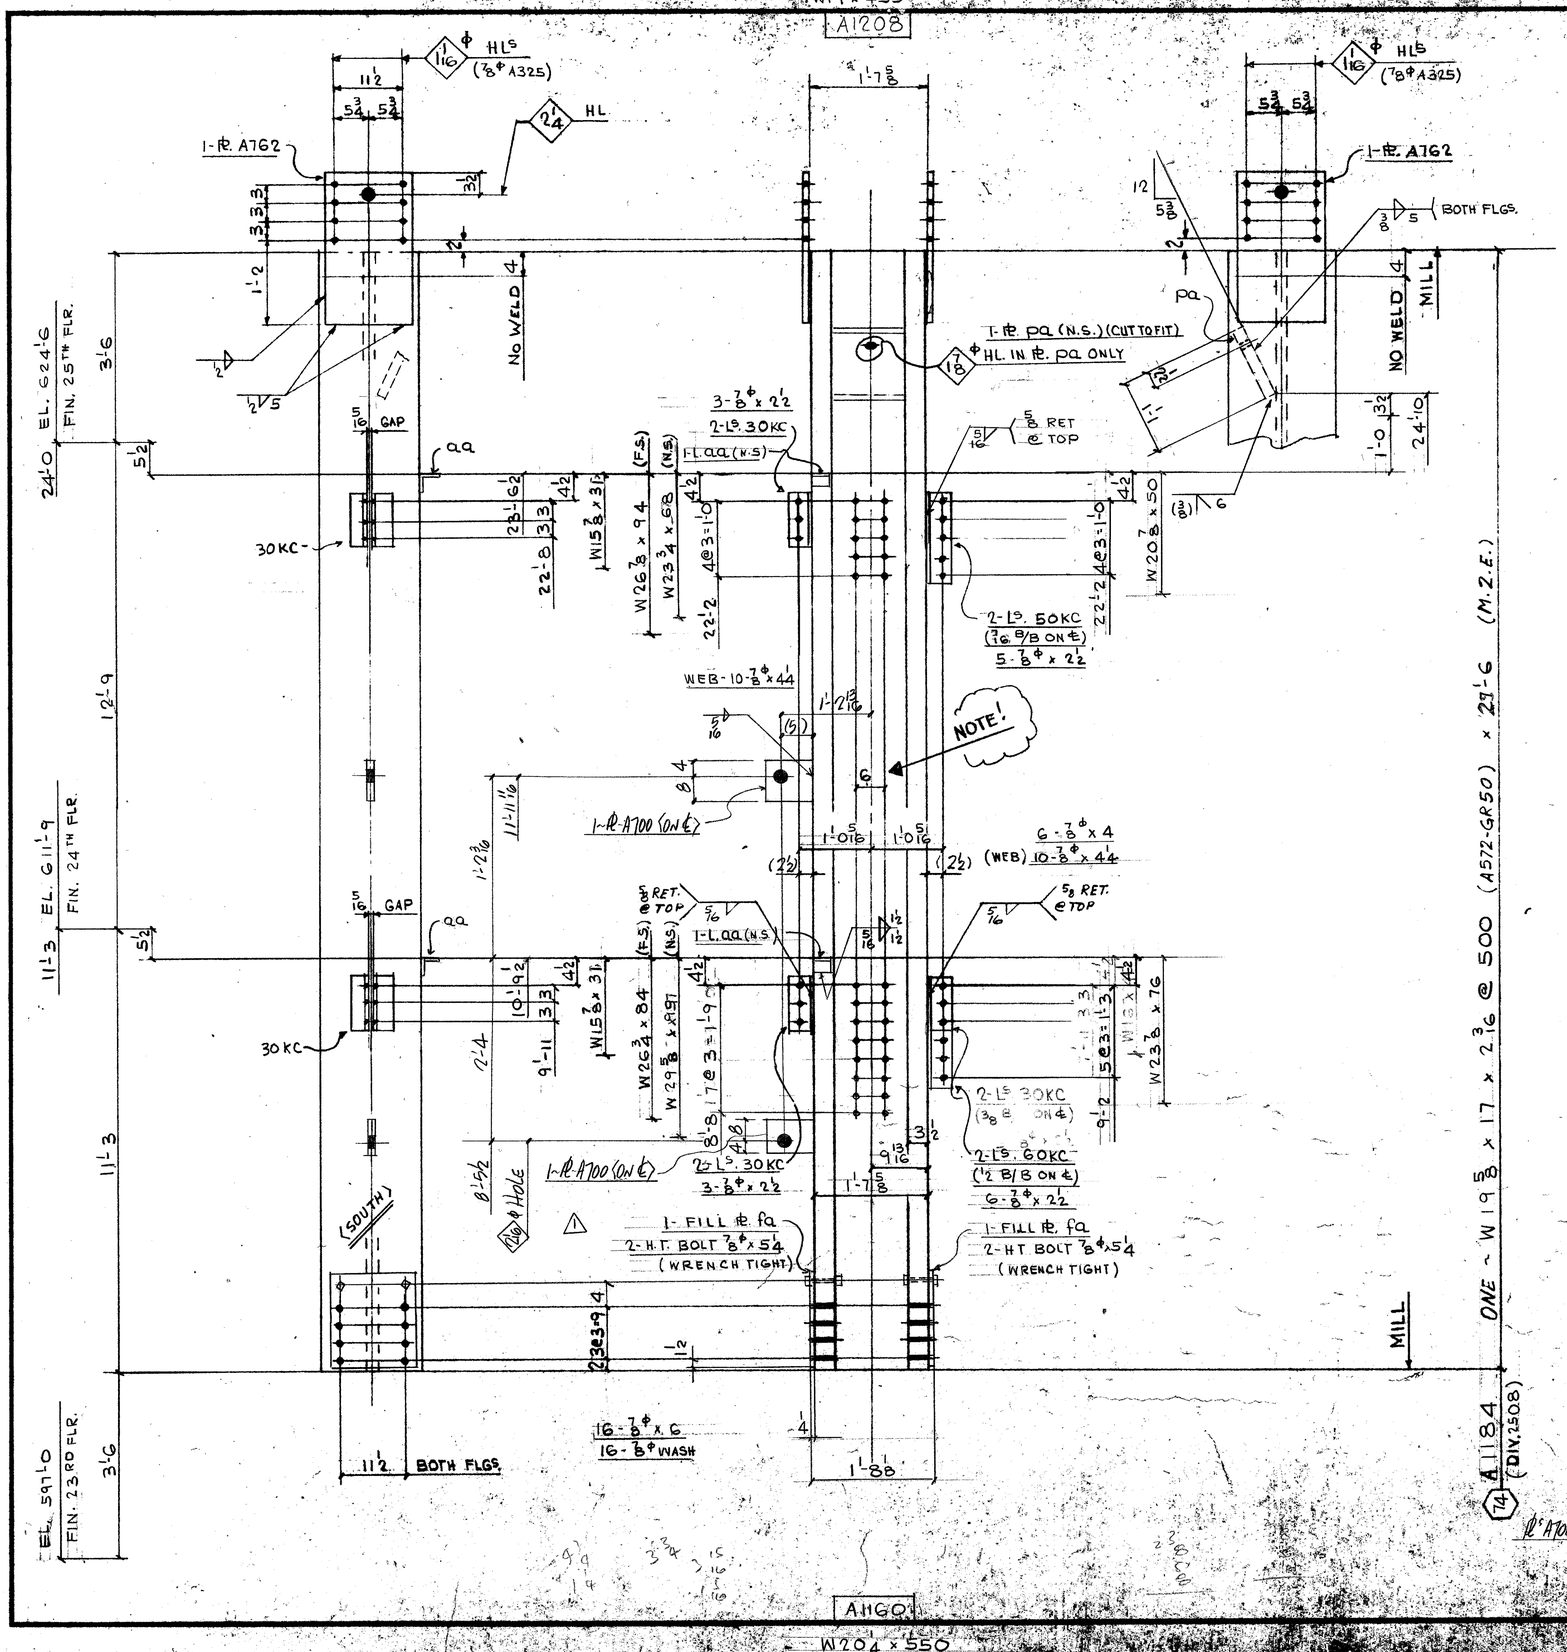

FIELD BOLTS:

17 - 7/8φ (A325F) x 2½

6 = ⌐ x 4

10 = ⌐ x 44

16 = ⊥ x 6

16 - 7/8φ (A325) WASH.

DIM'S SHOWN IN BRACKETS ARE BASED ON ACCURATE COL SIZES.

SHOP SCRIBE VISIBLE C/L ON BOTH FLGS & B/S WEB TOP & BOTT.

MAT'L G40.21 - 44W U/N
E70 SERIES ELECTRODES
REF. DWG.S F24, E25
E118, 901, 901

BILL OF MATERIAL

LINE	CC CODE	COMMX SHIP DIVN.	PIECE MARKS MAIN MAT'L.	PIECE MARKS DETAIL MAT'L.	NO. OF PIECES	MATERIAL DESCRIPTION PL	WIDTH Inch	WIDTH 16th	X PLATE ONLY	THK In.	THK 16th	GRADE CODE	DSGN	FINISHED LENGTH Feet	FINISHED LENGTH In.	FINISHED LENGTH 16th	PAGE	LINE	REMARKS
01				F001															
02				30KC	4		14		x 3 x	3/8		44W			0	8			
03				50KC	2				3" L						1	2	8		
04				60KC	2										1	5	8		
05				A762	2	PL	14	8	x		0	10	44W		2	1	0		
06				PA	1		12	8	x		1	2			1	1	0		CUT TO FIT
07				FA	2	L	14	8	x		0	4			1	4	0		
08				AA	2		L 3 x 3 x 3/8								0	3	0		PLAIN
09					4		HT BOLT 7/8 x 5 1/4						325						
10					1		LF 5/16									7	0		
11					1		LF ½									4	0		
12					1		LF 3/8									3	0		
13	X		A700	A01	9	0	x		1	0		44W			1	0	0		
14																			
15	2508	A1184			1		W14 x 500						A572GR50		27	6	0	85	21 M.2.E.
16																			
17																			
26				TOTAL	26				TOTAL						40				1-OF-1

01																			
02																			
26				TOTAL					TOTAL										

R E V.	1 DATE July 20/85	BY GG	SPEC AS NOTED	FRANKEL STEEL LIMITED	
	2 DATE	BY	HOLES 15/16φ U/N	220 ARTWELL DRIVE, UNIT 1, REXDALE, ONTARIO M9W 5E2	
	3 DATE	BY	FINISH NONE		
MADE 27	EC	DATE MAY 85	SQUAD FR	PROJECT: 7 WORLD TRADE CENTER	CONTRACT 84-152
CHK'D 28	ES	DATE 8-85		DETAIL: COLUMN 14 (13TH TIER)	DWG. No. 1184