
W19 x 455

A1209

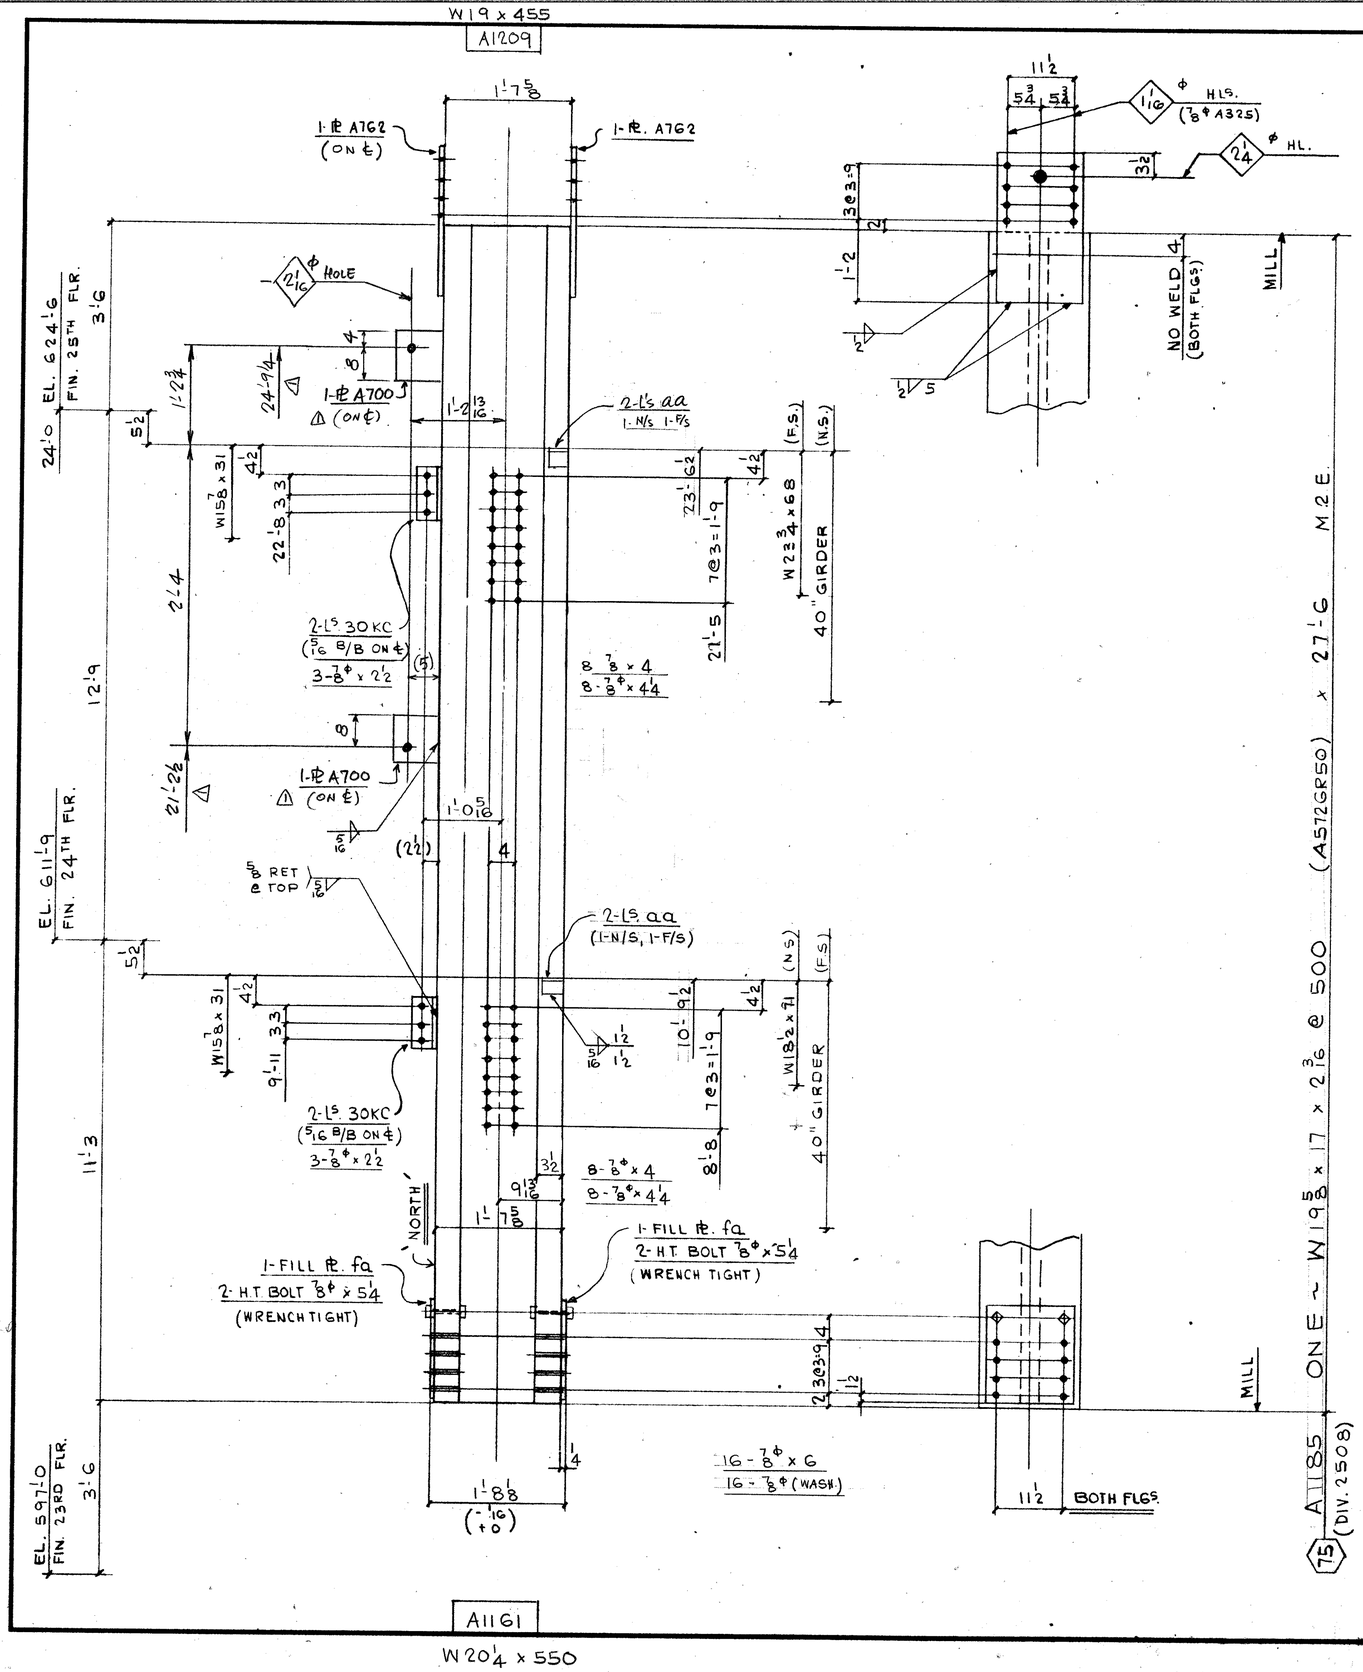

A1161

W20 1/4 x 550

FIELD BOLTS:

6 - 7/8ϕ (A325F) x 2 1/2
16 - L x 4
16 - L x 4 1/4
16 - L x 6

16 - 7/8ϕ (A325) WASH

DIM'S SHOWN IN BRACKETS ARE BASED ON ACCURATE COL SIZES.

SHOP SCRIBE VISIBLE C/L ON BOTH FLGS & B/S WEB TOP & BOTT.

MAT'L. G40.21-44W
E70 SERIES ELECTRODES
REF. DWG. E24, E25
E118, 901

BILL OF MATERIAL

LINE	CODE	COMMX SHIP DIVN.	PIECE MARKS MAIN MAT'L.	PIECE MARKS DETAIL MAT'L.	NO. OF PIECES	MATERIAL DESCRIPTION PL	WIDTH Inch	WIDTH 16th	X PLATE ONLY	THK. In.	THK. 16th	GRADE CODE	DESIGN Feet	FINISHED LENGTH In.	FINISHED LENGTH 16th	PAGE	LINE	REMARKS
01				F001														
02																		
03				30KC	4	L	4		x 3 x	3	/8	44W		08	8			
04				AA	4	L	3		x 3 x	3	/8	⊥		03	0			PLAIN
05																		
06				A762	2	PL	14	8	x			010	44W	2	1	0		
07				FA	2	⊥	14	8	x			04	⊥	1	4	0		
08		X		A700	2	L	9	0	x			10	⊥	1	0	0		
09																		
10																		
11				4	HT BOLT 7/8 x 5 1/4							325						
12																		
13																		
14					1	I.F. 5/16								4	0	0		
15					1	I.F. 1/2								4	0	0		
16																		
17																		
18																		
19			2508A1185		1	W14 x 500						A572GR50	27	6	0	85	21	M2E
20																		
21																		
22																		
23																		
24																		
25																		
26			TOTAL	12			TOTAL		39									(1 OF 1)
01																		
02																		
26			TOTAL				TOTAL											

⚠ #'s A700 ADDED

R	1	DATE JULY 20/85	BY WG.	SPEC. AS NOTED	FRANKEL STEEL LIMITED
E	2	DATE	BY	HOLES 15/16ϕ U/N	220 ATTWELL DRIVE, UNIT 1, REXDALE, ONTARIO M9W 5B2
V	3	DATE	BY	FINISH NONE	

MADE		DATE	SQUAD	PROJECT	CONTRACT	DWG.No.
27	EC	MAY '85	FR	7 WORLD TRADE CENTER	84-152	1185
CHK'D. 28	ES	DATE 8-7-85		DETAIL: COLUMN LINE 75 (13TH TIER)		

July 25/85