
W19 5/8 x 500

A1216

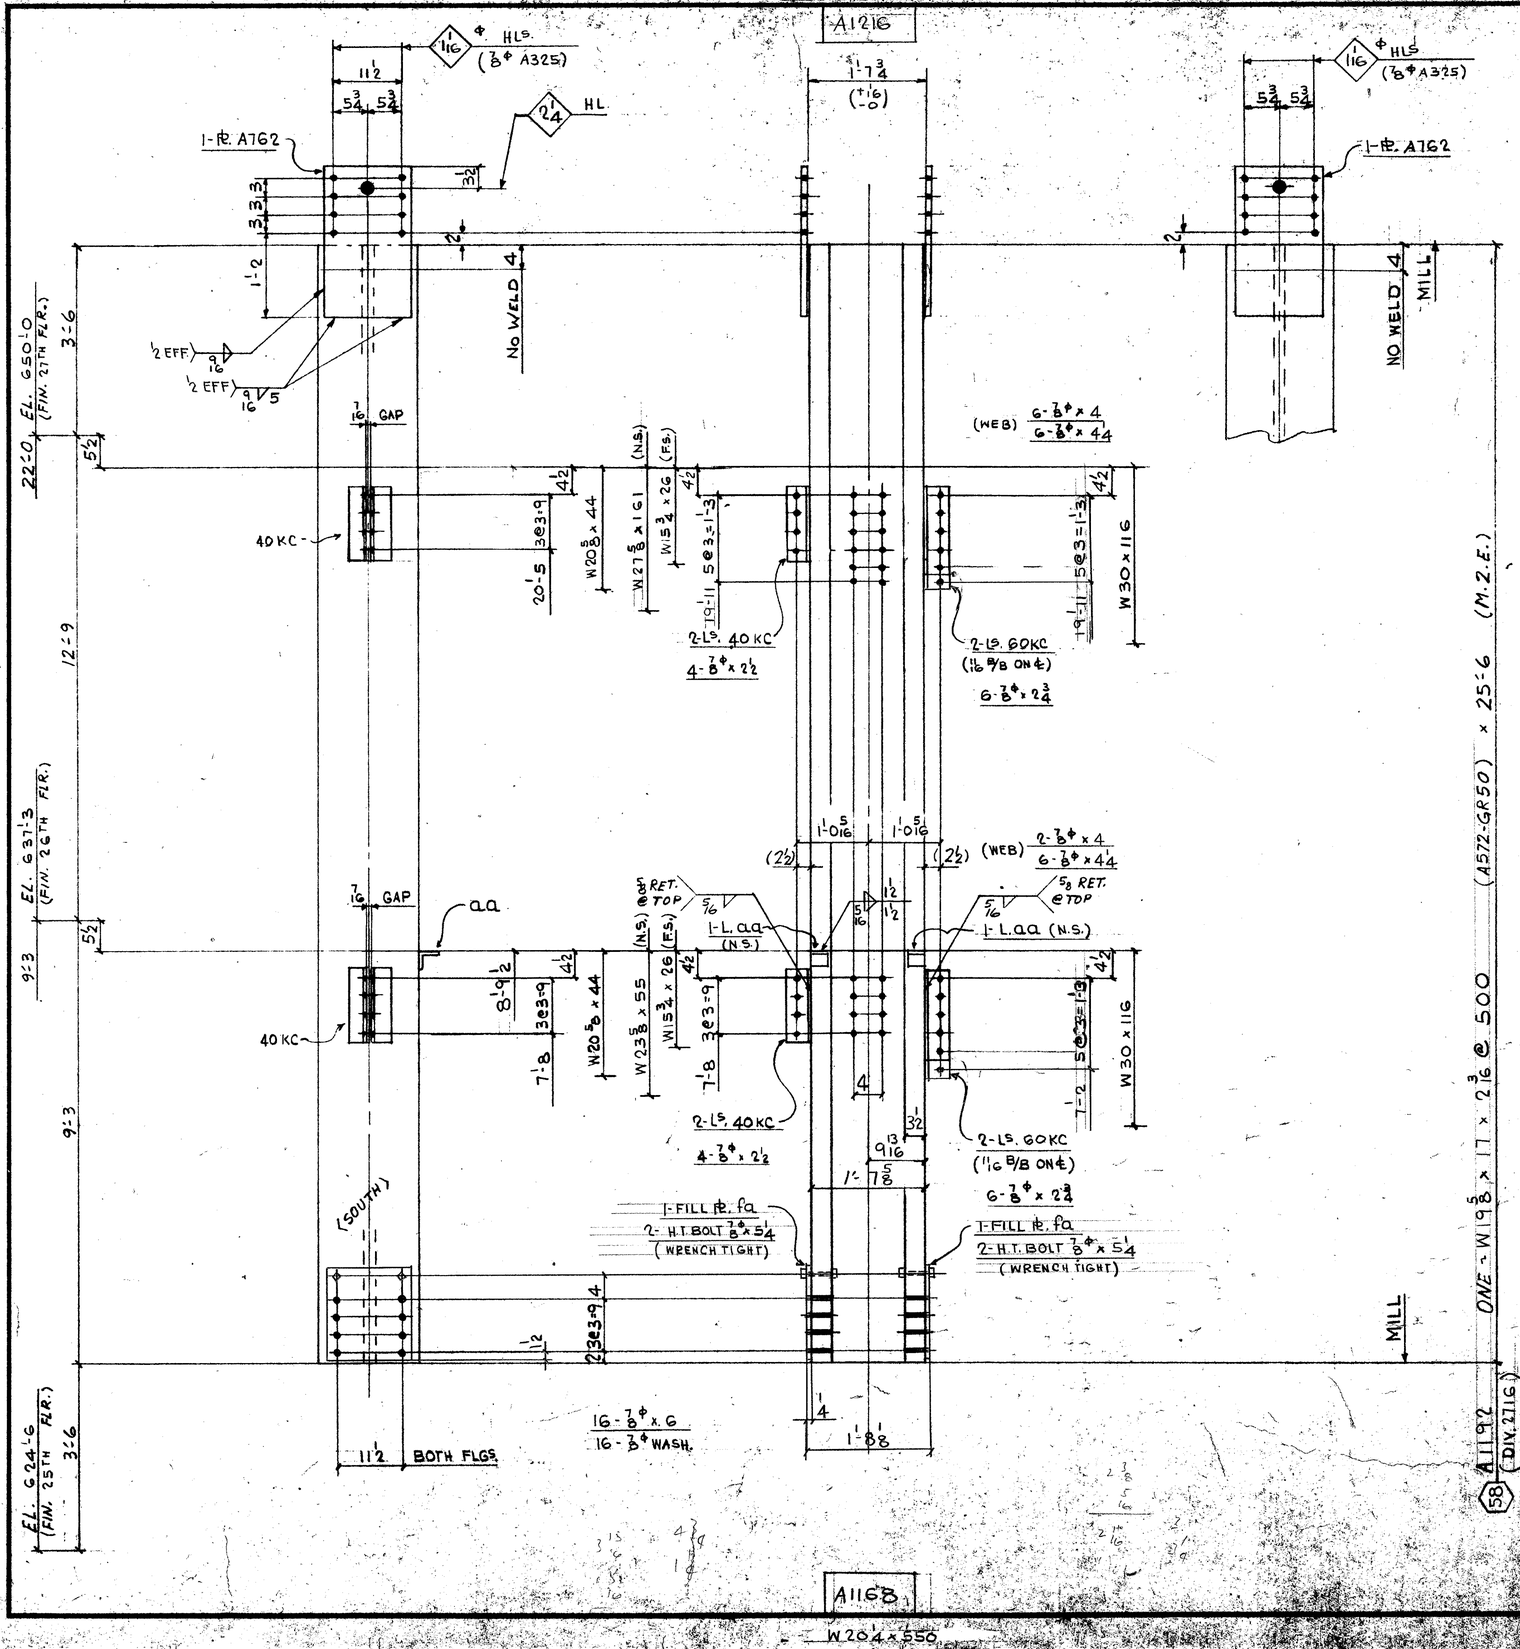

A1168

W20 1/4 x 550

FIELD BOLTS:

8 - 7/8φ (A325F) x 2 1/2
12 - x 2 3/4
8 - x 4
12 - x 4 1/4
16 - x 6
16 - 7/8φ (A325) WASH.

DIM'S SHOWN IN BRACKETS ARE BASED ON ACCURATE COL SIZES.

SHOP SCRIBE VISIBLE C/L ON BOTH FLGS & B/S WEB TOP & BOTT.

MAT'L G40-21-44W U/N
E70 SERIES ELECTRODES
REF. DWG.S E26/27, E118
901

BILL OF MATERIAL

LINE	CCDSDE	COMMX SHIP DIVN.	PIECE MARKS MAIN MAT'L.	PIECE MARKS DETAIL MAT'L	NO. OF PIECES	MATERIAL DESCRIPTION PL	WIDTH Inch	WIDTH 16th	X PLATE ONLY: THK. In.	THK. 16th	GRADE CODE	DOOR	FINISHED LENGTH Feet	FINISHED LENGTH In.	FINISHED LENGTH 16th	PAGE	LINE	REMARKS
01					F001													
02																		
03				40KC	4	L 4 x 3 x 3/8					44W		9	11	8			
04				60KC	4						1		1	5	8			
05				AA	2	L 3 x 3 x 3/8					1		0	3	0			PLAIN
06																		
07				A762	2	PL	14	8 x		010	44W		2	1	0			
08				FA	2	L	14	8 x		04	L		1	4	0			
09					4	HIBOLT 7/8 x 5 1/4					325							
10					1	I.F. 5/16							10	0	0			
11					1	I.F. 9/16							4	0	0			
12																		
13																		
14																		
15	2716	A1192			1	W 14 x 500					A572GR50		25	6	0	90	1	M.2.E.
16																		
17																		
26			TOTAL		22						TOTAL		43					1-OF-1

LINE																		
01																		
02																		
03																		
08																		
09																		
26			TOTAL								TOTAL							

REV.			
1	DATE	BY	
2	DATE	BY	
3	DATE	BY	

SPEC. AS NOTED
HOLES 15/16ø U/N
FINISH NONE

July 19/85

FRANKEL STEEL LIMITED
220 ATTWELL DRIVE, UNIT 1, REXDALE, ONTARIO M9W 5B2

MADE		DATE	SQUAD
27	EC	JUNE 85	
CHK'D		DATE	
28	ES	10-7-85	FR

PROJECT: 7 WORLD TRADE CENTER
DETAIL: COLUMN 58 (14TH TIER)
CONTRACT 84-152
DWG. NO. 1192