
W16 3/4 x 283

A1218

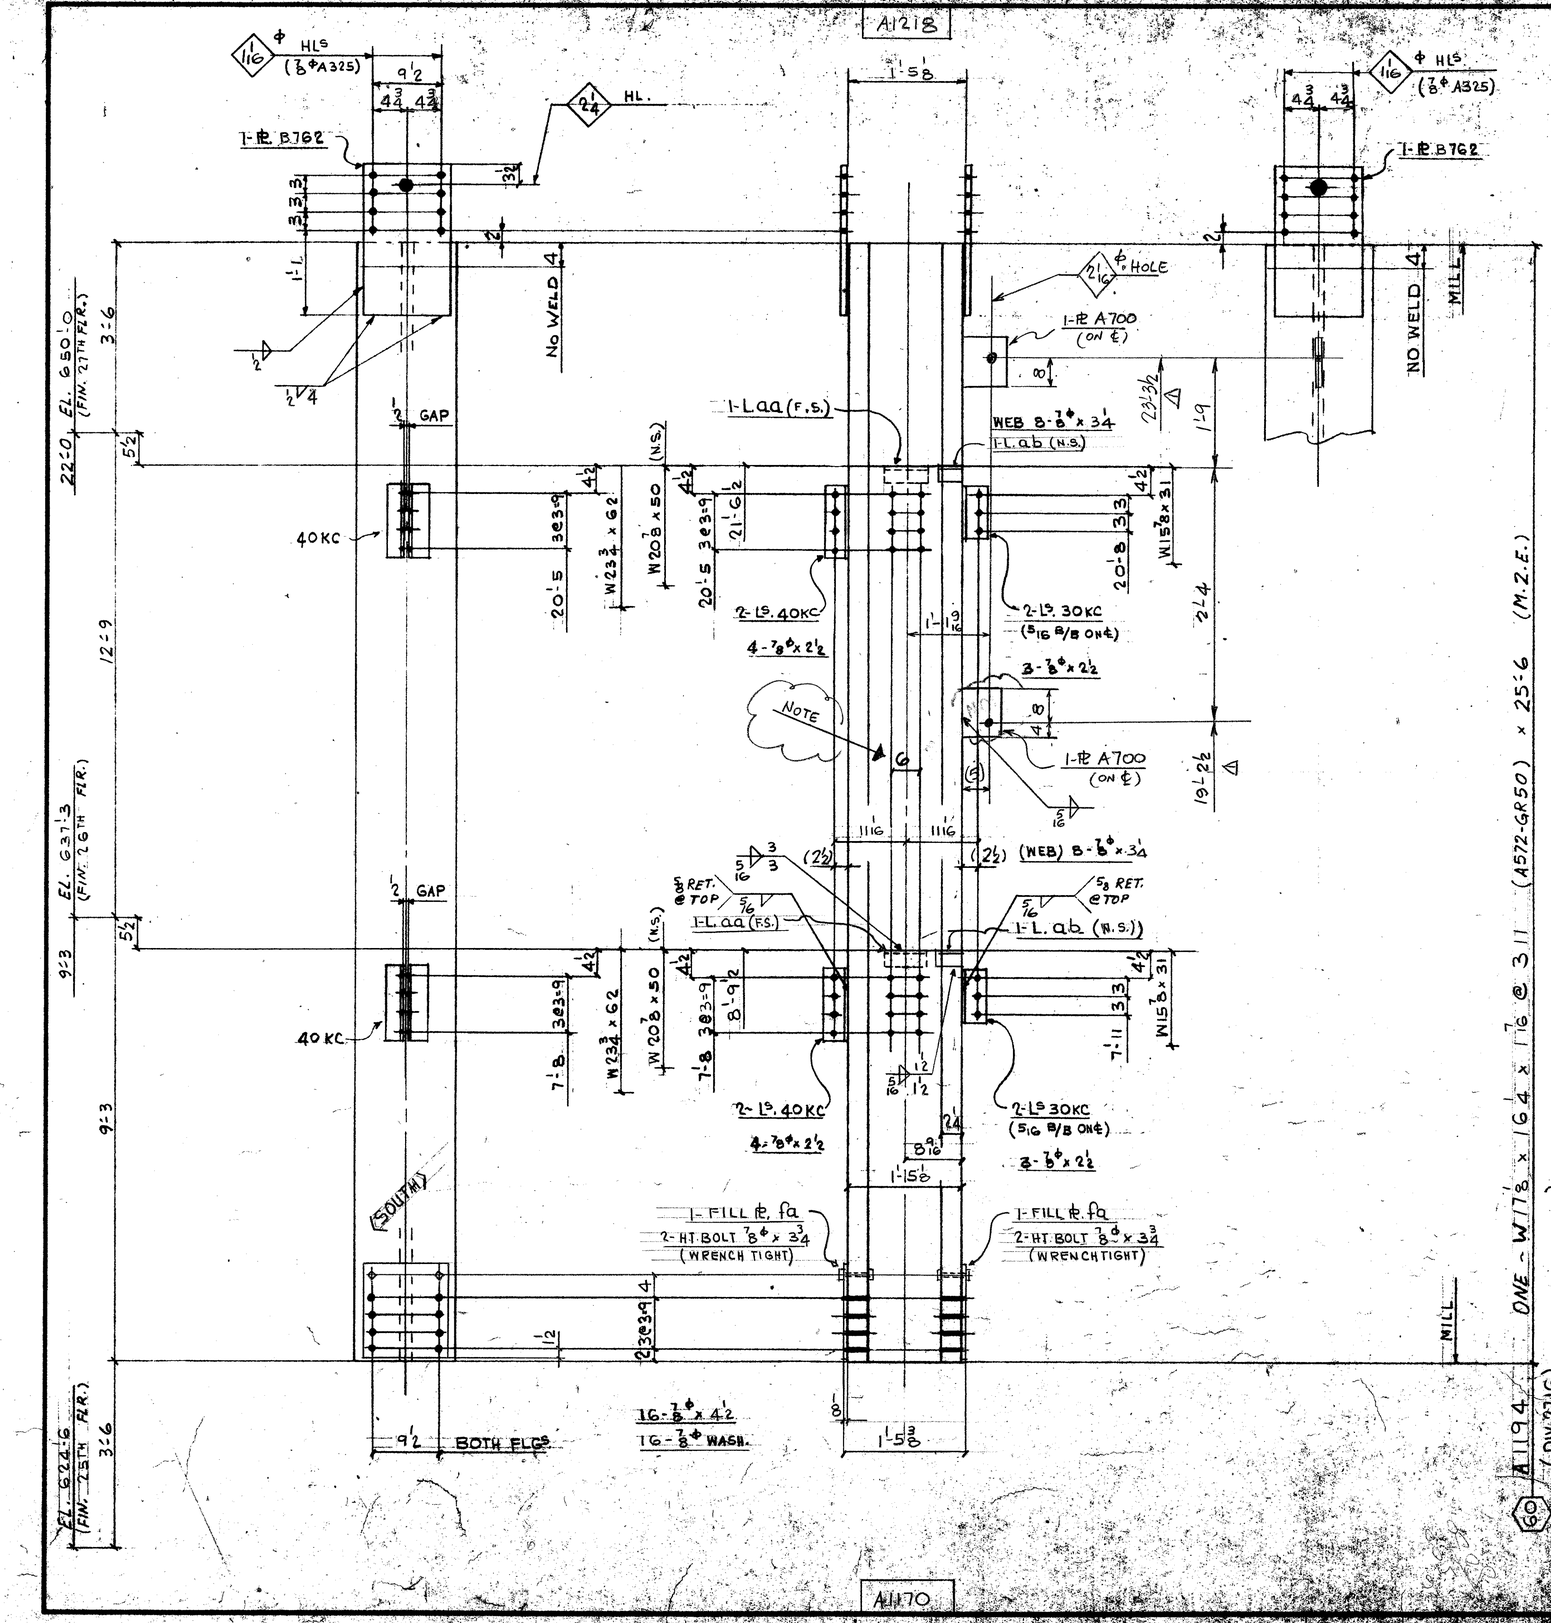

FIELD BOLTS:

14 - 7/8ϕ (A325F) x 2 1/2
16 - x 3 1/4
16 - x 4 1/2

16 - 7/8ϕ (A325) WASH.

DIM'S SHOWN IN BRACKETS ARE BASED ON ACCURATE COL SIZES.

SHOP SCRIBE VISIBLE C/L ON BOTH FLGS & B/S WEB TOP & BOTT.

MAT'L G40·21-44W U/N
E70 SERIES ELECTRODES
REF. DWG.S E26/27
E118,901

BILL OF MATERIAL

LINE	COOSDTE	COMMX SHIP DIVN.	PIECE MARKS MAIN MAT'L.	PIECE MARKS DETAIL MAT'L.	NO. OF PIECES	MATERIAL DESCRIPTION PL	WIDTH Inch	WIDTH 16th	X PLATE ONLY	THK. In.	THK. 16th	GRADE CODE	DOOR	FINISHED LENGTH Feet	FINISHED LENGTH In.	FINISHED LENGTH 16th	PAGE	LINE	REMARKS
01					F001														
02																			
03				30KC	4	L	4		x 3 x	3/8		44W		0	8	8			
04				40KC	4									0	11	8			
05				AA	2	L	3		x 3 x	3/8				0	8	0			PLAIN
06				AB	2									0	3	0			
07				BTG2	2	PL	12	8	x		0	44W		2	0	0			
08				FA	2	L	12	8	x		0	3		1	4	0			
09					4	HT BOLT			7/8 x 3 3/4			325							
10		X		A700	2	PL	9	0	x		1	0 44W		1	0	0			
11																			
12					1	L.F.	5/16								9	0	0		
13					1	L.F.	1/2								4	0	0		
14																			
15			2716A1194		1	L			W14 x 311			A572GR50		25	6	0	90	14	M.Z.E.
16																			
17																			
26			TOTAL	24					TOTAL	41									1-OF-1
01																			
02																			
26			TOTAL						TOTAL										

(60) P's A700 ADDED

1	DATE JULY 20/85	BY DG	SPEC. AS NOTED		
2	DATE	BY	HOLES 15/16ϕ U/N	FRANKEL STEEL LIMITED	
3	DATE	BY	FINISH NONE	220 ATTWELL DRIVE, UNIT 1, REXDALE, ONTARIO M9W 5B2	
MADE	EC	DATE JUNE 85	SQUAD FR	PROJECT: 7 WORLD TRADE CENTER	CONTRACT 84-152
CH'D	ES	DATE 10-7-85		DETAIL: COLUMN (60) (14TH TIER)	DWG NO. 1194