
W184 x 398

A1219

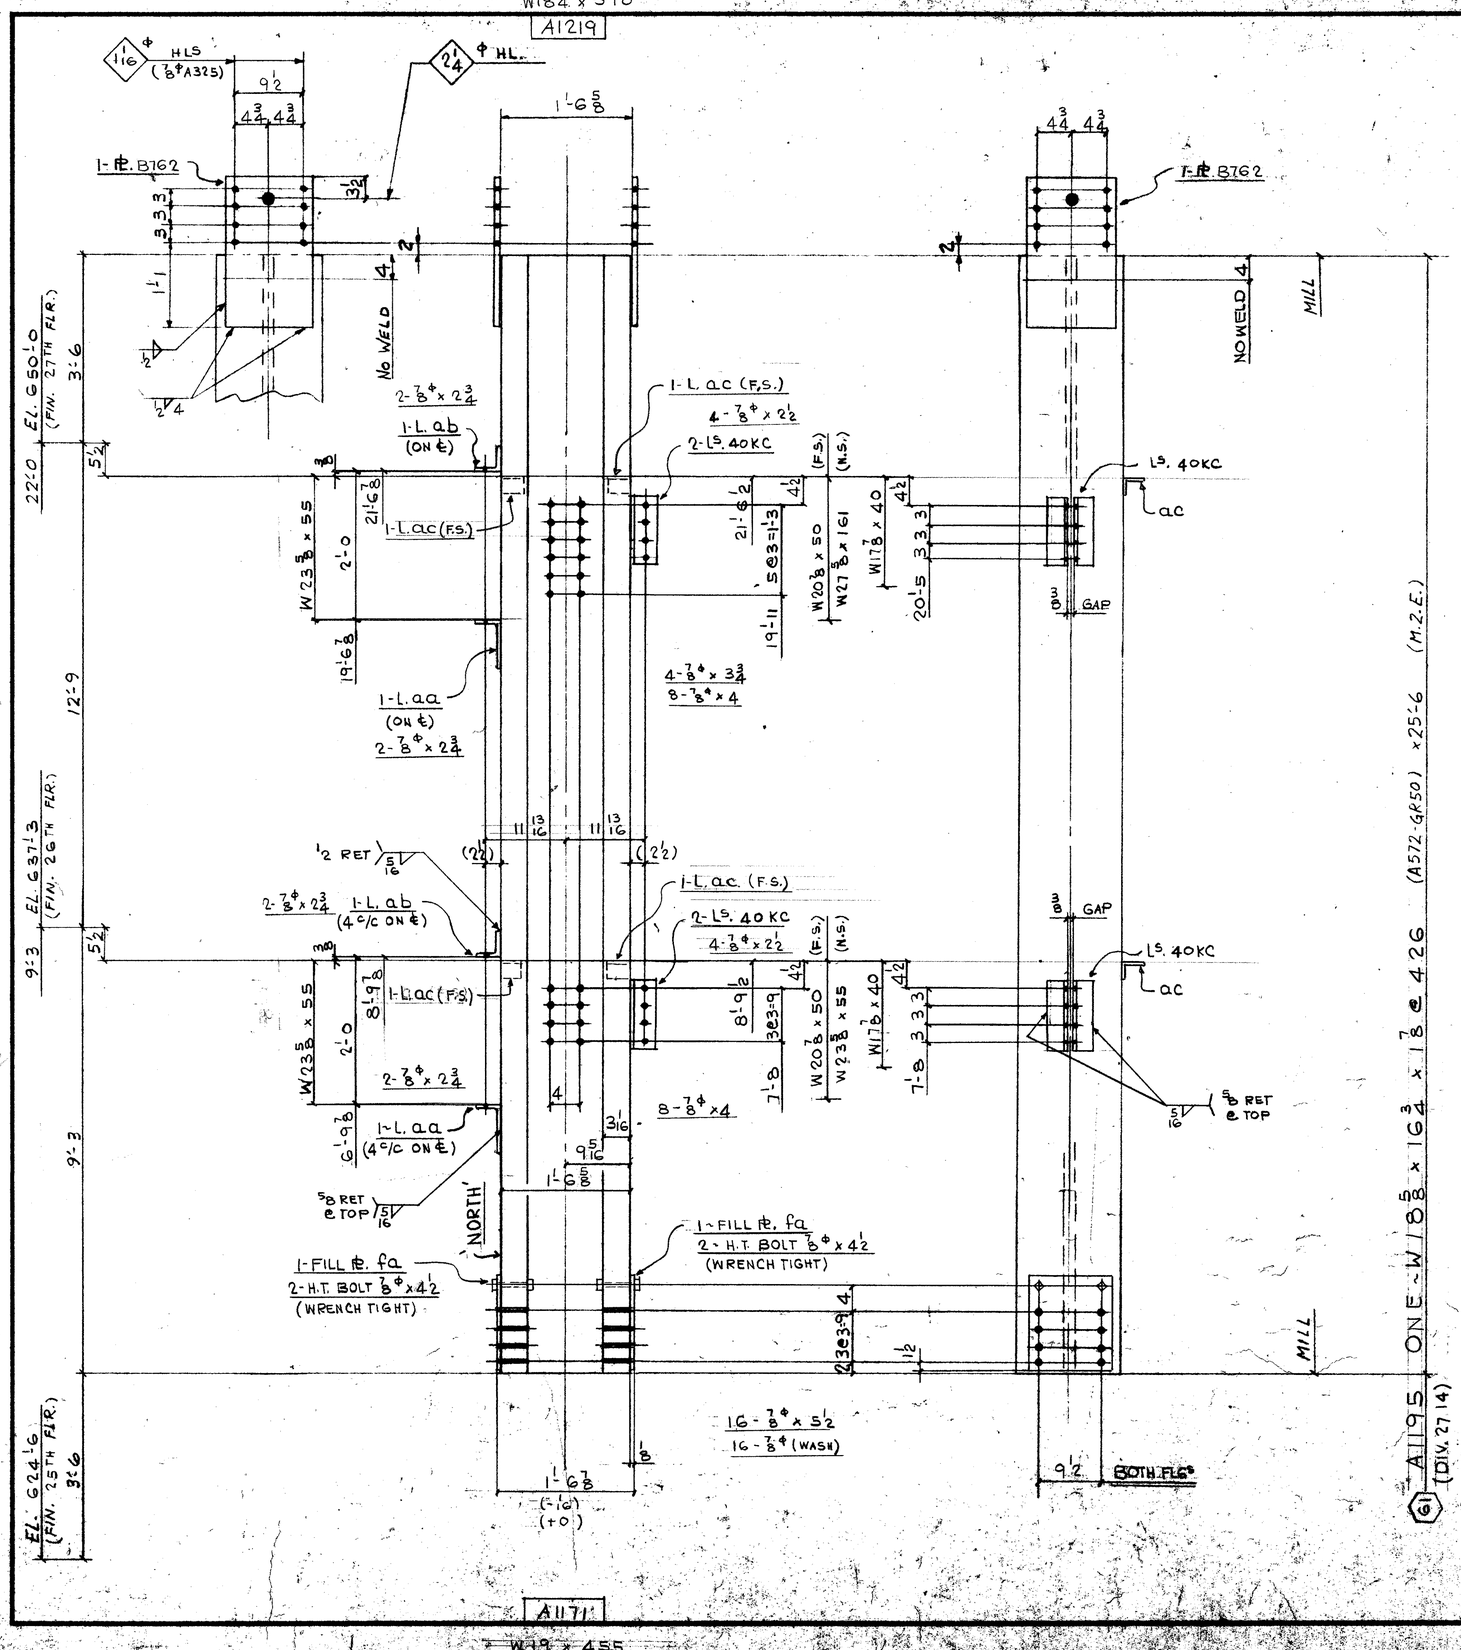

FIELD BOLTS:

8 - 7/8Φ (A325F) x 2 1/2
8 - x 2 3/4
4 - x 3 3/4
16 - x 4
16 - x 5 1/2
16 - 7/8Φ (A325) WASH.

DIM'S SHOWN IN BRACKETS ARE BASED ON ACCURATE COL SIZES.

SHOP SCRIBE VISIBLE C/L ON BOTH FLGS & B/S WEB TOP & BOTT.

MAT'L G40.21-44W U/N
E70 SERIES ELECTRODES
REF. DWG. E26/27, E118
901, 9157

BILL OF MATERIAL

LINE	COOSTE	COMMX SHIP DIVN.	PIECE MARKS MAIN MAT'L.	PIECE MARKS DETAIL MAT'L.	NO OF PIECES	MATERIAL DESCRIPTION PL	WIDTH Inch	WIDTH 16th	X PLATE ONLY THK In.	THK 16th	GRADE CODE	DSGN	FINISHED LENGTH Feet	FINISHED LENGTH In.	FINISHED LENGTH 16th	PAGE	LINE	REMARKS
01			F001															
02																		
03				40KC	4	L	4		x 3	8	44W			11	8			
04				AA	2	L	8		x 4	4				8	0			
05				AB	2	L	4		x 4	8				7	8			
06																		
07																		
08			B162		2	PL	12	8	x		010	44W		2	0			
09			FA		2	L	12	8	x		08			1	4			
10																		
11					4	HT BOLT 7/8 x 4 1/2 325													
12																		
13					1	LF 5/16								8	0			
14					1	LF 1/2								4	0			
15																		
16																		
17																		
18	27	14	A1195		1	W 14 x 426					A572GR50		25	6	0	90	17	M 2 E
19																		
20																		
21																		
22																		
23																		
24																		
25																		
26			TOTAL	20							TOTAL	40						1-0F-1
01																		
02																		
26			TOTAL								TOTAL							

REV	DATE	BY	SPEC. AS NOTED
1	DATE	BY	HOLES 15/16Φ U/N
2	DATE	BY	FINISH NONE
3	DATE	BY	

July 19/85

FRANKEL STEEL LIMITED
220 ATTWELL DRIVE, UNIT 1, REXDALE, ONTARIO M9W 5W2

MADE	DATE	SQUAD
ZZ EC	JUNE'85	FR
CHK'D ES	DATE 10-7-85	

PROJECT 7 WORLD TRADE CENTER
DETAIL COLUMN (61) (14TH TIER)
CONTRACT 84-152
DWG. NO. 1195