


W16 3/4 x 257

A1221

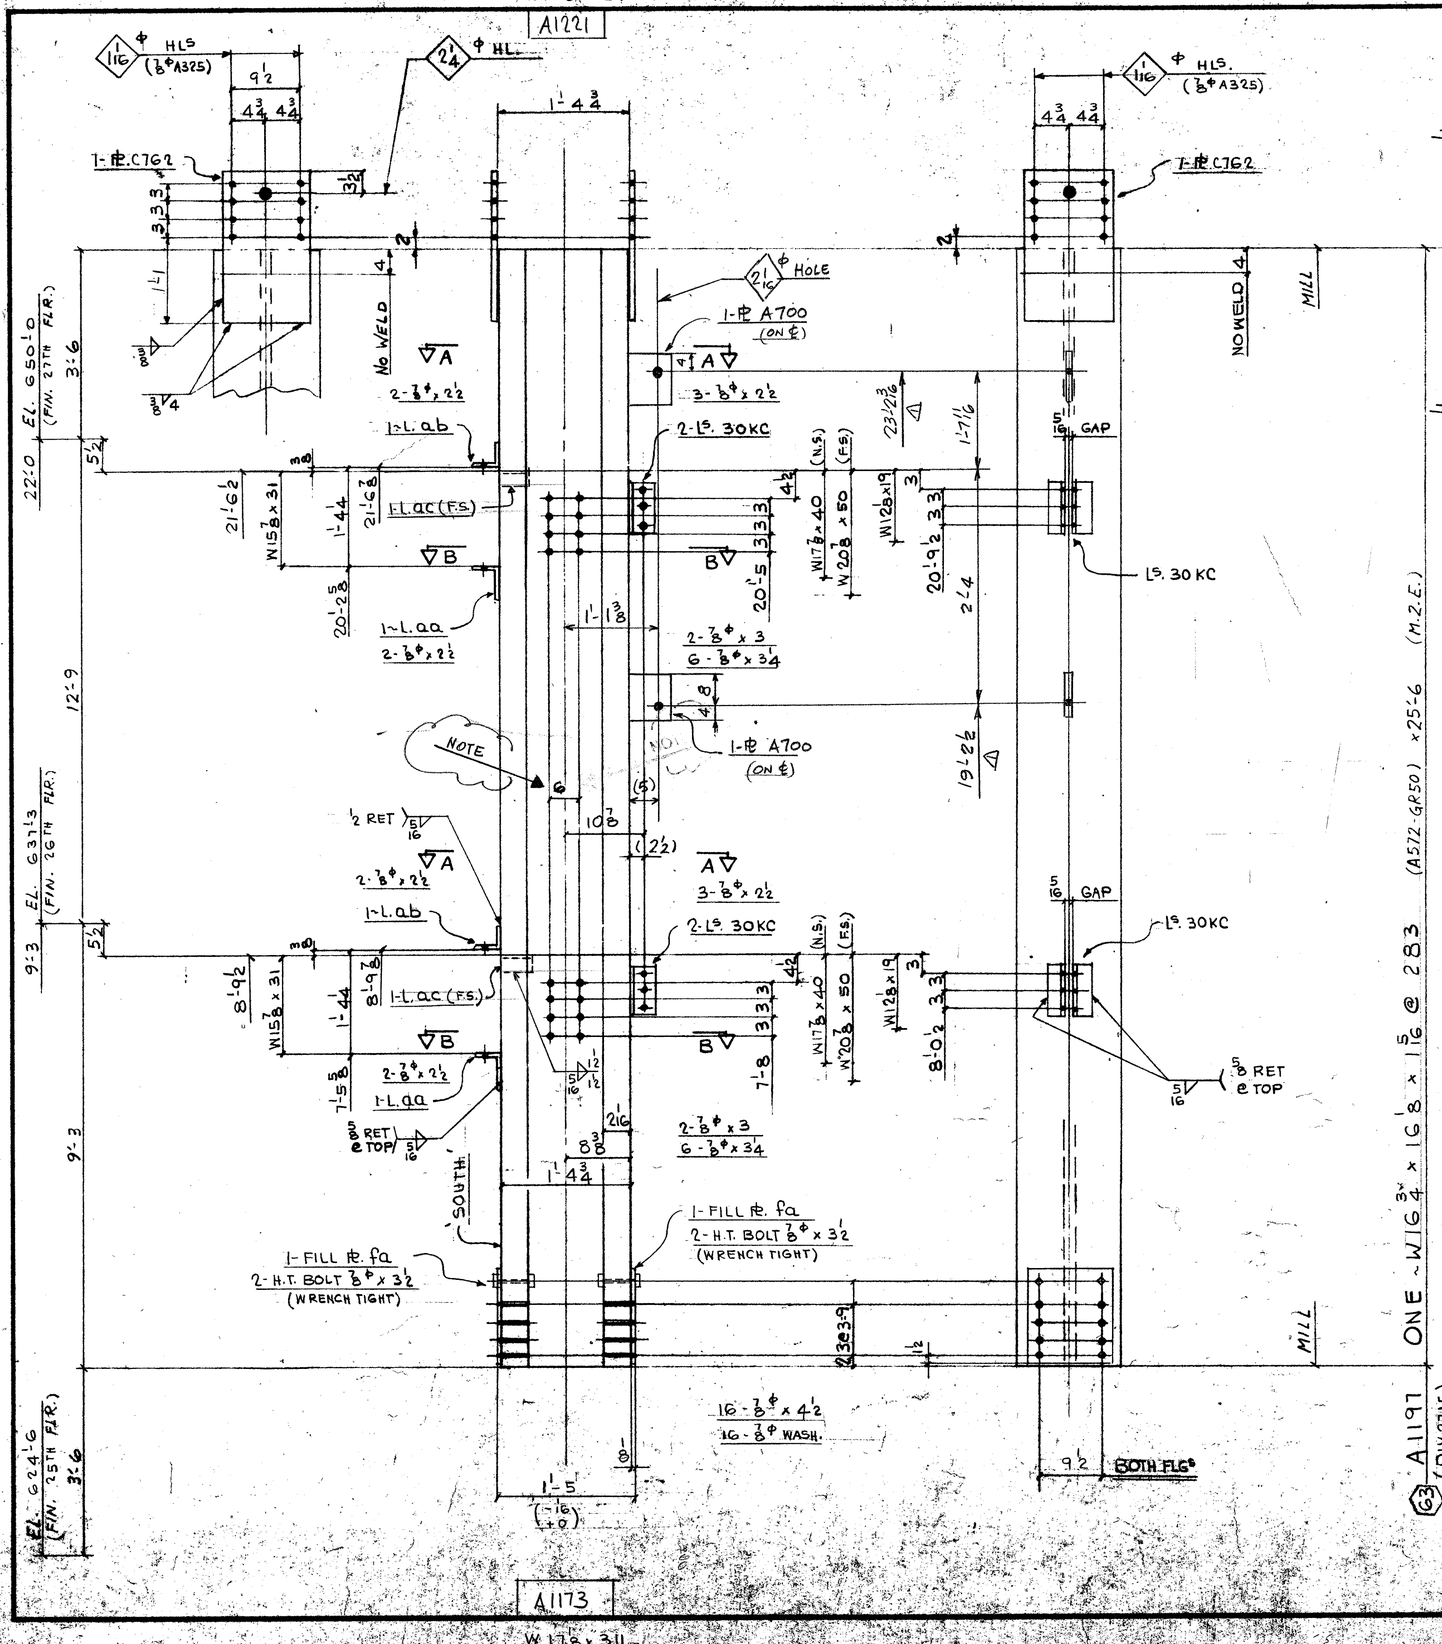

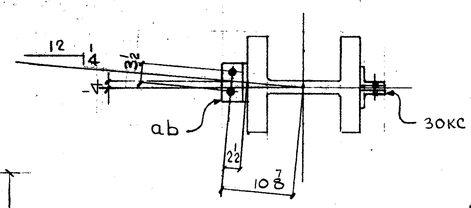

SECT. A-A

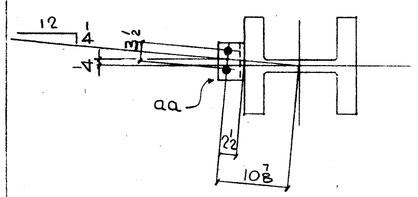

SECT. B-B

FIELD BOLTS:

14 - 7/8Φ (A325F) x 2 1/2
4 - x 3
12 - x 3 1/4
16 - x 4 1/2

16 - 7/8Φ (A325) WASH.

DIM'S SHOWN IN BRACKETS ARE BASED ON ACCURATE COL SIZES.

SHOP SCRIBE VISIBLE C/L ON BOTH FLGS & B/S WEB TOP & BOTT

MAT'L G40.21-44W U/N
E70 SERIES ELECTRODES
REF. DWG. E26/27, E118
901, 9157

BILL OF MATERIAL

LINE	CC CODE	COMMX SHIP DIVN	PIECE MARKS MAIN MAT'L.	PIECE MARKS DETAIL MAT'L.	NO OF PIECES	MATERIAL DESCRIPTION PL	WIDTH In.	16th	X PLATE ONLY THK In.	16th	GRADE CODE	DSGR	FINISHED LENGTH Feet	In.	16th	PAGE	LINE	REMARKS
01				F001														
02																		
03				30KC	4	L	4	x	3	3/8	44W		2	8	8			
04				A1	2	L	8	x	4	x 3/4			2	0	8			
05				AB	2	L	4	x	4	x 3/8			2	0	7	8		
06				AC	2	L	3	x	3	x 3/8			2	0	3	0		PLAIN
07	X			A700	2	PL	9	0	x	1	0			1	0	0		
08				C762	2	PL	12	8	x	0	8	44W		2	0	0		
09				FA	2	+	12	8	x	0	2			1	4	0		
10					4	HT BOLT 7/8 x 3 1/2						325						
11																		
12					1	IF 5/16								6	0	0		
13					1	IF 3/8								4	0	0		
14																		
15																		
16																		
17			2715 A1197		1	W14 x 283 A572GR50							25	6	0	90	10	M.2.E.
18																		
19																		
20																		
21																		
22																		
23																		
24																		
25																		
26			TOTAL		22		TOTAL						38					1-OF-1

01																		
02																		
26			TOTAL				TOTAL											

#'s A700 ADDED

R	1 DATE July 20/85	BY W/G	SPEC. AS NOTED
E	2 DATE	BY	HOLES 15/16Φ U/N
V.	3 DATE	BY	FINISH NONE

FRANKEL STEEL LIMITED
220 ATTWELL DRIVE, UNIT 1, REXDALE, ONTARIO M9W 5B2

MADE	DATE	SQUAD	PROJECT	CONTRACT	DWG. NO.
27 EC	JUNE '85	FR	7 WORLD TRADE CENTER	84-152	1197
CHK'D 28 ES	DATE 10-7-85		DETAIL: COLUMN (63) (14TH TIER)		

July 25/85