
W14¾ × 145

A1223

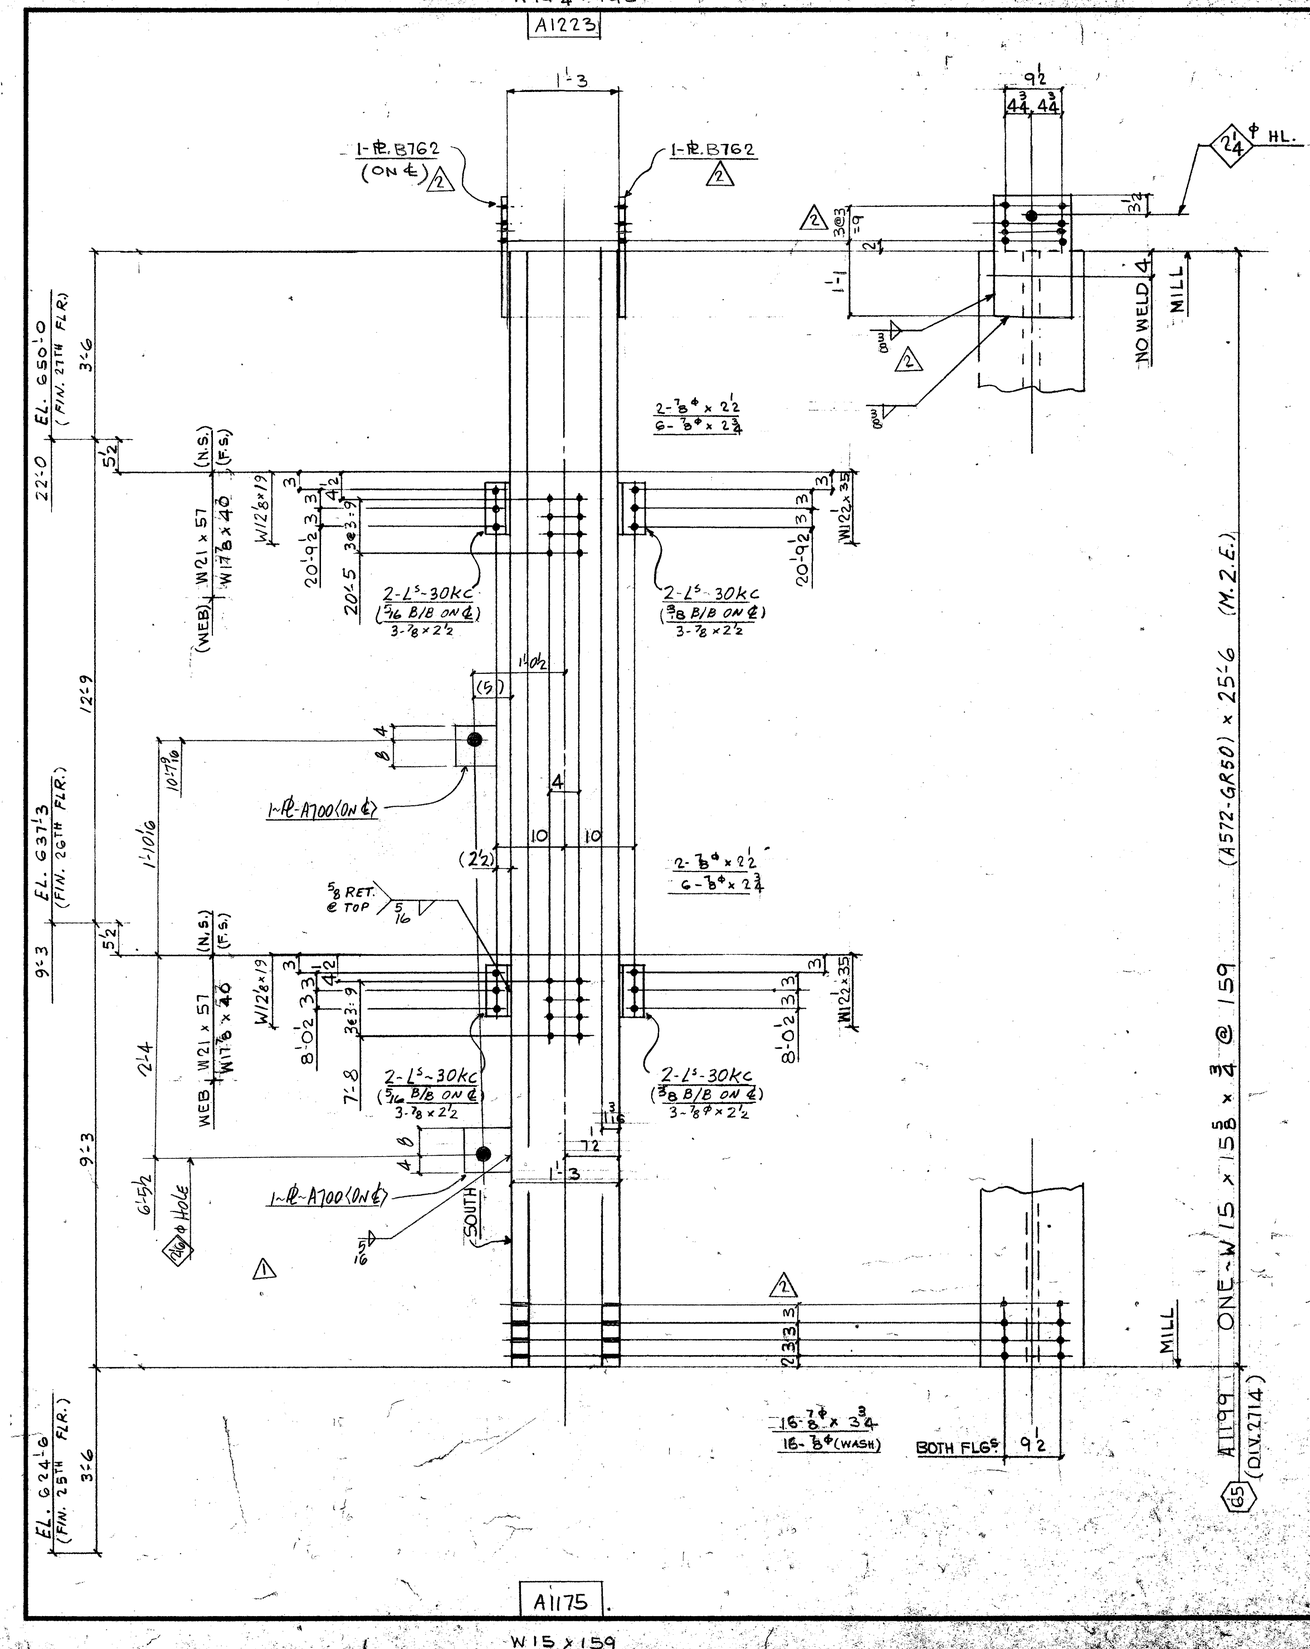

A1175

W15 × 159

FIELD BOLTS:

16 - ⅞ϕ (A325F) x 2½

12 - ⌊ x 2¾

16 - ⌊ x 3¾

16 - ⅞ϕ (A325) WASH

DIM'S SHOWN IN BRACKETS ARE BASED ON ACCURATE COL SIZES.

SHOP SCRIBE VISIBLE C/L ON BOTH FLGS & B/S WEB TOP & BOTT.

MAT'L G40.21-44W U/N
E70 SERIES ELECTRODES
REF. DWG. E76/27
E118, 901

BILL OF MATERIAL

LINE	CODE	COMM'X SHIP DIVN.	PIECE MARKS MAIN MAT'L.	PIECE MARKS DETAIL MAT'L.	NO. OF PIECES	MATERIAL DESCRIPTION PL	WIDTH Inch	WIDTH 16th	X PLATE ONLY	THK. In.	THK. 16th	GRADE CODE	DSGR	FINISHED LENGTH Feet	FINISHED LENGTH In.	FINISHED LENGTH 16th	PAGE	LINE	REMARKS
01					F001														
02																			
03				30KC	8	L4 × 3 × 3/8						44W		0	8	8			
04																			
05																			
06				B762	2	PL	12	8	X		0	10	44W		2	0	0		
07	X			A700	2	PL	9	0	X		1	0			1	0	0		
08																			
09																			
10					1	L	F	5/16							10	0	0		
11																			
12																			
13																			
14																			
15			2714	A1199	1	W14 × 159						A572GR50		25	6	0	9	17	M.2.E.
16																			
17																			
26			TOTAL		13							TOTAL					36 37		1-OF-1
01																			
02																			
26			TOTAL									TOTAL							

R E V.	1 DATE July 18/85 BY GG	SPEC. AS NOTED	FRANKEL STEEL LIMITED	
	Δ DATE SEP 6/85 BY EC	HOLES 15/16ϕ U/N	220 ATTWELL DRIVE, UNIT 1, REXDALE, ONTARIO M9W 5B8	
	3 DATE BY	FINISH NONE		
MADE 27 EC	DATE JUNE 85	SQUAD FR	PROJECT: 7 WORLD TRADE CENTER	CONTRACT 84-152
CHK'D 28 ES	DATE 10-7-85		DETAIL: COL GRID NA 65 (14TH TIER)	DWG. NO. 1199