
WT9 x 455

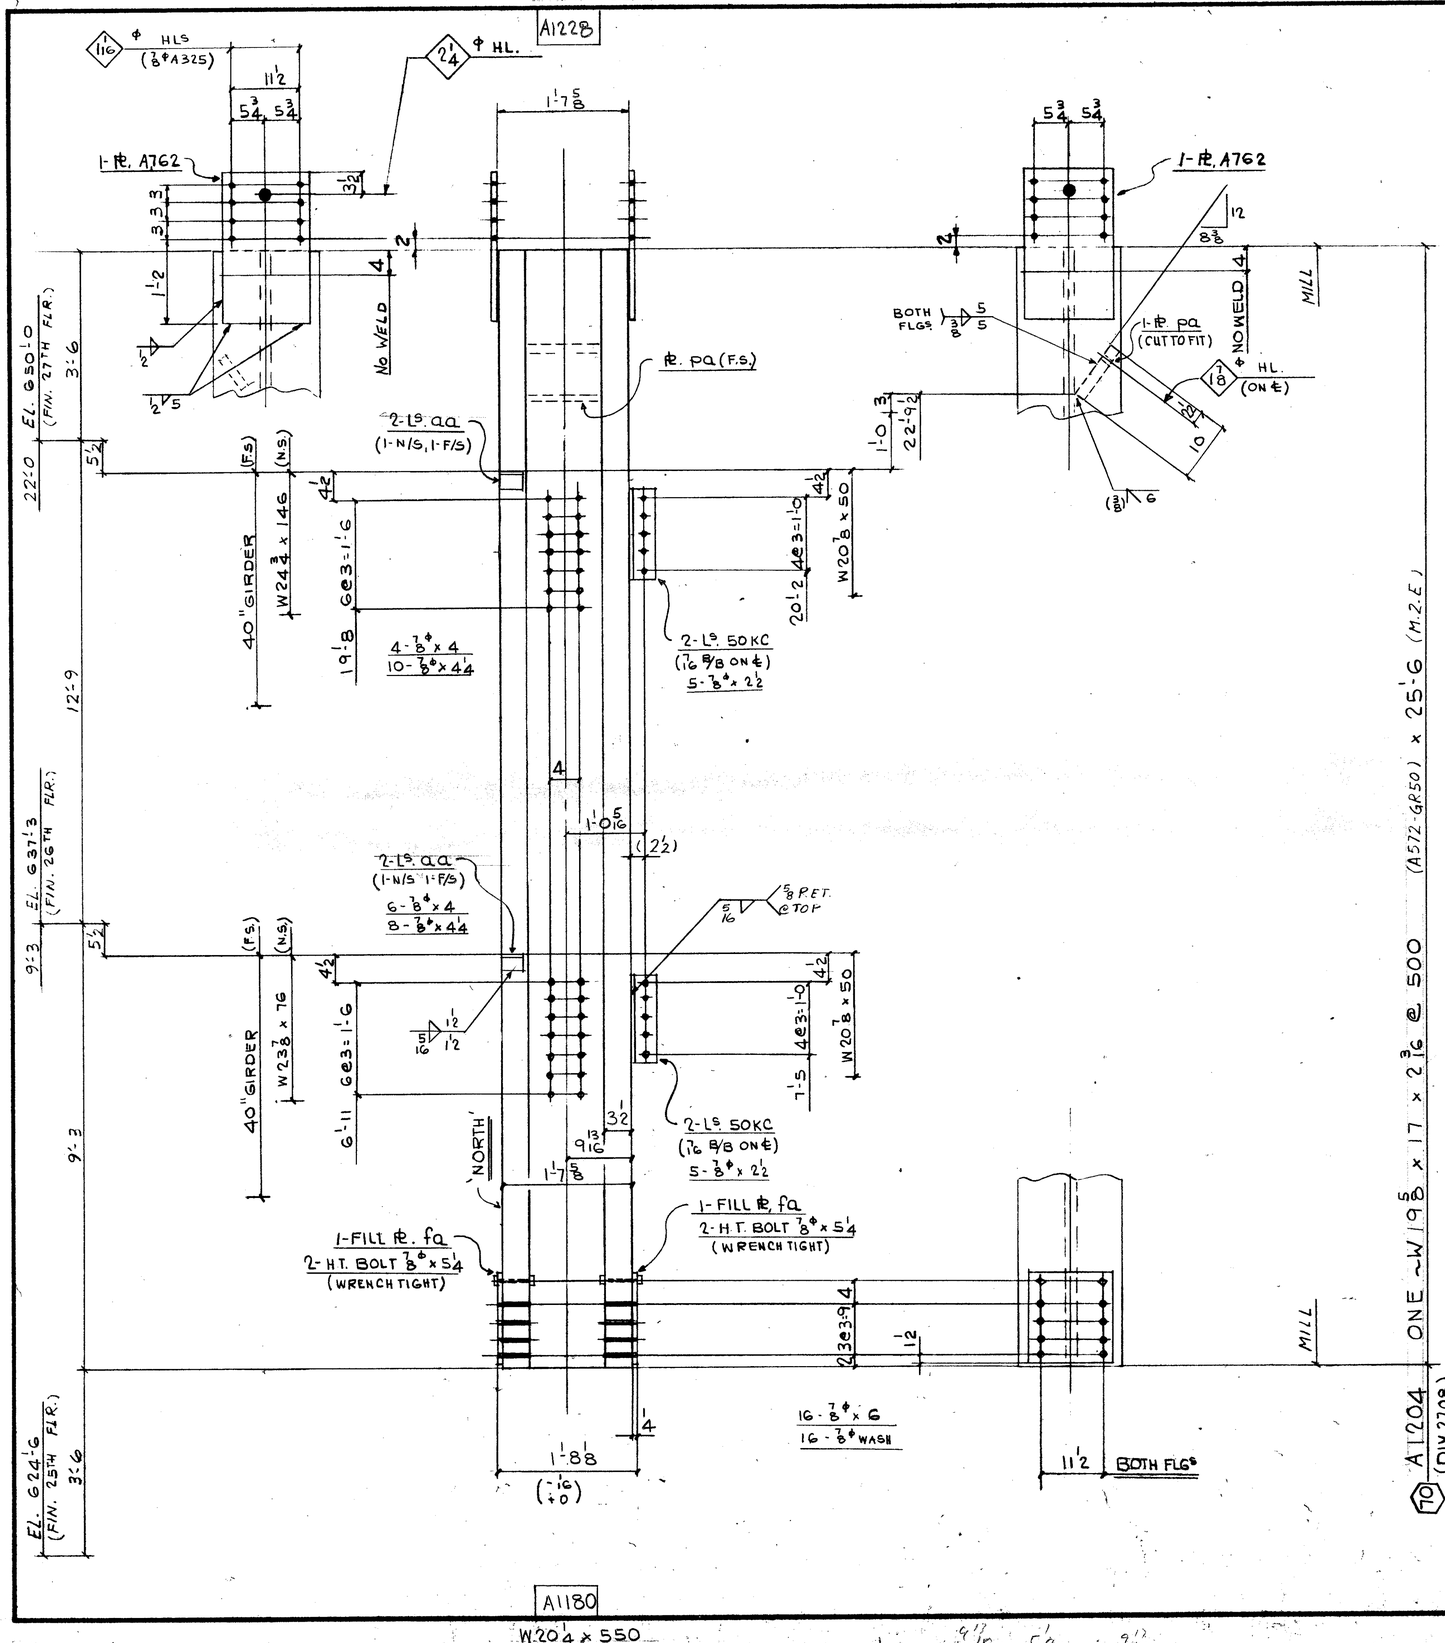


## FIELD BOLTS

10 - 7/8ϕ (A325F) x 2 1/2
10 - x 4
18 - x 4 1/4
16 - x 6

16 - 7/8ϕ (A325) WASH.

DIMS SHOWN IN BRACKETS ARE BASED ON ACCURATE COL SIZES.

SHOP SCRIBE VISIBLE C/L ON BOTH FLGS & B/S WEB TOP & BOTT

MAT'L G40·21-44W U/N
E70 SERIES ELECTRODES
REF. DWG. E 26/27 E118
901

## BILL OF MATERIAL

| LINE | C O D E | COMMX SHIP DIVN. | PIECE MARKS MAIN MAT'L. | PIECE MARKS DETAIL MAT'L | NO. OF PIECES | MATERIAL DESCRIPTION WIDTH PL Inch 16th | MATERIAL DESCRIPTION X PLATE ONLY THK In 16th | GRADE CODE | D S O R | FINISHED LENGTH Feet | FINISHED LENGTH In 16th | PAGE | LINE | REMARKS |
|---|---|---|---|---|---|---|---|---|---|---|---|---|---|---|
| 01 | | | F001 | | | | | | | | | | | |
| 02 | | | | | | | | | | | | | | |
| 03 | | | | 50KC | 4 | L4 x 3 x 3/8 | | 44W | | 1 | 2 8 | | | |
| 04 | | | | | | | | | | | | | | |
| 05 | | | | | | | | | | | | | | |
| 06 | | | | A762 | 2 | PL 14 8 x | 010 | 44W | | 2 | 1 0 | | | |
| 07 | | | | PA | 1 | PL 10 0 x | 1 12 | | L | | 1 0 8 | | | CUT TO FIT |
| 08 | | | | FA | 2 | PL 14 8 x | 0 4 | | L | | 1 4 0 | | | |
| 09 | | | | | | | | | | | | | | |
| 10 | | | | | 4 | H.T. BOLT 7/8 x 5 1/4 | | 325 | | | | | | |
| 11 | | | | | | | | | | | | | | |
| 12 | | | | | 1 | I.F. 5/16 | | | | | 3 0 0 | | | |
| 13 | | | | | 1 | I.F. 3/8 | | | | | 2 0 0 | | | |
| 14 | | | | | 1 | I.F. 1/2 | | | | | 4 0 0 | | | |
| 15 | | | | | | | | | | | | | | |
| 16 | | | | | | | | | | | | | | |
| 17 | | | | | | | | | | | | | | |
| 18 | | 2708 | A1204 | | 1 | W 14 x 500 | | A572GR50 | | 25 | 6 0 | 90 | 7 | M 2.E. |
| 19 | | | | | | | | | | | | | | |
| 20 | | | | | | | | | | | | | | |
| 21 | | | | | | | | | | | | | | |
| 22 | | | | | | | | | | | | | | |
| 23 | | | | | | | | | | | | | | |
| 24 | | | | | | | | | | | | | | |
| 25 | | | | | | | | | | | | | | |
| 26 | | | TOTAL | 18 | | TOTAL | 39 | | | | | | | 1-OF-1 |
| 01 | | | | | | | | | | | | | | |
| 02 | | | | | | | | | | | | | | |
| 26 | | | TOTAL | | | TOTAL | | | | | | | | |

July 19/85

REV. 1 DATE BY 2 DATE BY 3 DATE BY

SPEC. AS NOTED
HOLES 15/16ϕ U/N
FINISH NONE

**FRANKEL STEEL LIMITED**
220 ATTWELL DRIVE, UNIT 1, REXDALE, ONTARIO. M9W 5B2

MADE 27 EC DATE JUNE 85 SQUAD FR
CHK'D 28 ES DATE 10-7-85

PROJECT: 1 WORLD TRADE CENTER
DETAIL: COLUMN (70) (14TH TIER

CONTRACT 84-152 DWG.No. 1204