
W17½ x 342

A1229

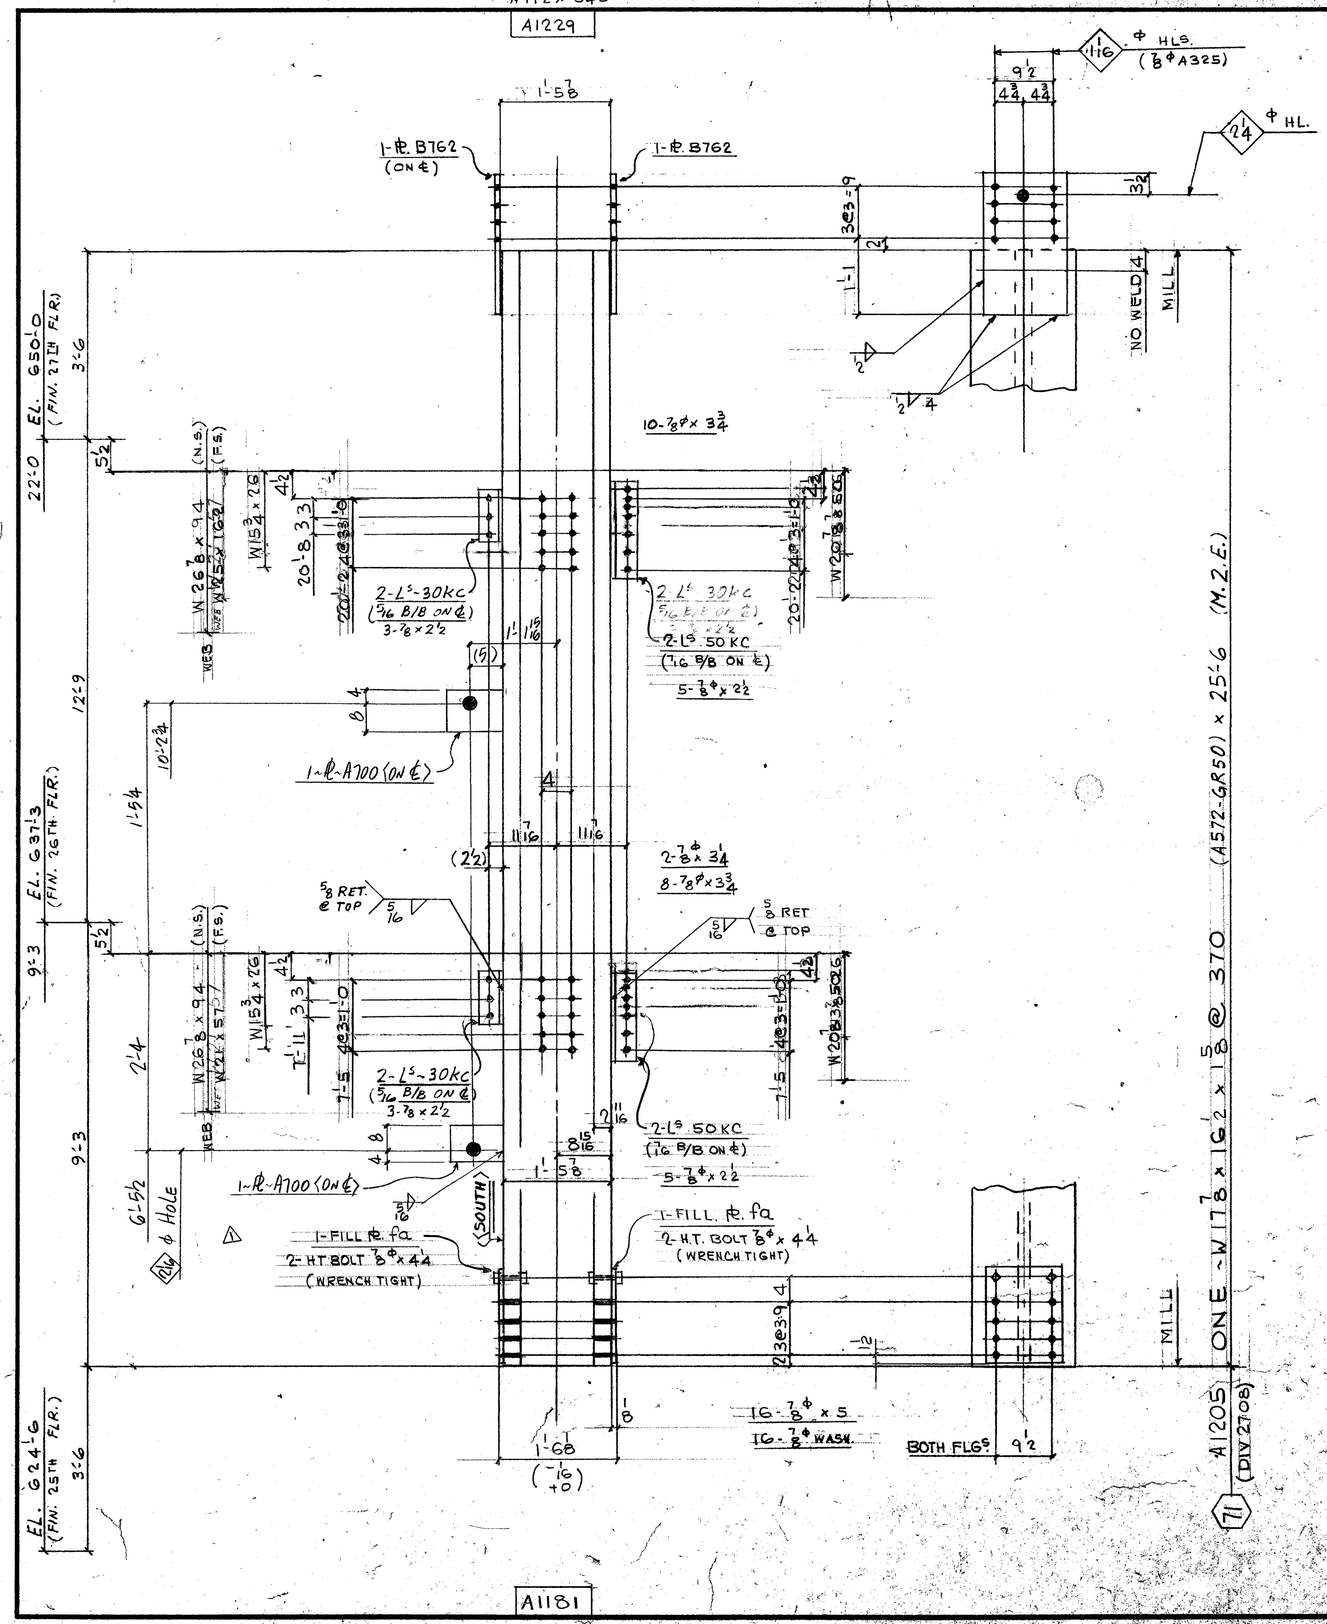

A1181

W18¼ x 398

FIELD BOLTS:

16 - ⅞ϕ (A325F) x 2½
2 - x 3½
18 - x 3¾
16 - x 5

16 - ⅞ϕ (A325) WASHER

DIM'S SHOWN IN BRACKETS ARE BASED ON ACCURATE COL SIZES.

SHOP SCRIBE VISIBLE C/L ON BOTH FLGS & B/S WEB TOP & BOTT.

MAT'L G40.21-44W U/N
E70 SERIES ELECTRODES
REF. DWG. E26/27
E118, 901

BILL OF MATERIAL

LINE	COST	COMMX SHIP DIVN.	PIECE MARKS MAIN MAT'L.	PIECE MARKS DETAIL MAT'L.	NO. OF PIECES	MATERIAL DESCRIPTION PL.	WIDTH Inch	WIDTH 16th	X PLATE ONLY THK. In.	THK. 16th	GRADE	DOOR	FINISHED LENGTH Feet	FINISHED LENGTH In.	FINISHED LENGTH 16th	PAGE	LINE	REMARKS
01					F001													
02																		
03				30KC	4		4		3	3/8	44W			0	8	8		
04				50KC	4				L		L			1	2	8		
05																		
06				B762	2	PI	12	8	X		44W		2	0	0			
07				FA	2	L	11	2	8	X 6	L			1	4	0		
08	X			A700	2	PI	9	0	X		44W			1	0	0		
09					4	HT BOLT ⅞ x 4¼					325							
10																		
11					1	F 5/16								0	0	0		
12					1	F ½								4	0	0		
13																		
14																		
15			2708 A1205		1		W14 x 370				4572GR50		25	6	0	9	19	M.2.E.
16																		
17																		
26			TOTAL		20						TOTAL		41			1	OF 1	

01																		
02																		
26			TOTAL								TOTAL							

PL⁵ A700 ADDED

REV		DATE	BY
A	1	July 19/85	GB
	2	DATE	BY
	3	DATE	BY

MADE 27 EEC DATE JUNE '85 1ST SQUAD FR
CHK'D 28 ES DATE 10-7-85

SPEC. AS NOTED
HOLES 15/16ϕ U/N
FINISH NONE

PROJECT: 7 WORLD TRADE CENTER
DETAIL: COL. GRID NO. 71 (14TH TIER)

July 23/85

FRANKEL STEEL LIMITED
220 ATTWELL DRIVE, UNIT 1, REXDALE, ONTARIO M9W 5Z9

CONTRACT # DWG. NO.
84-152 1205